




## SOUTH EAST ELEVATION AS EXISTING

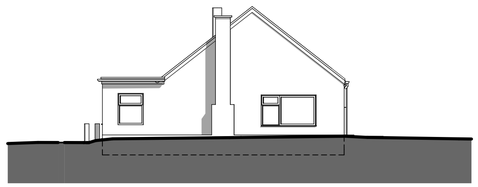


## SW ELEVATION AS EXISTING

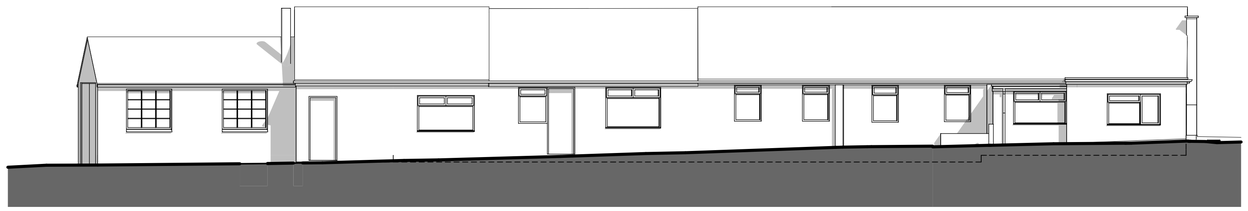

## NORTH WEST ELEVATION AS EXISTING

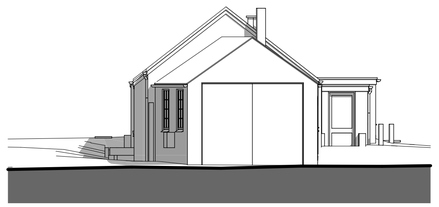

## NE ELEVATION AS EXISTING

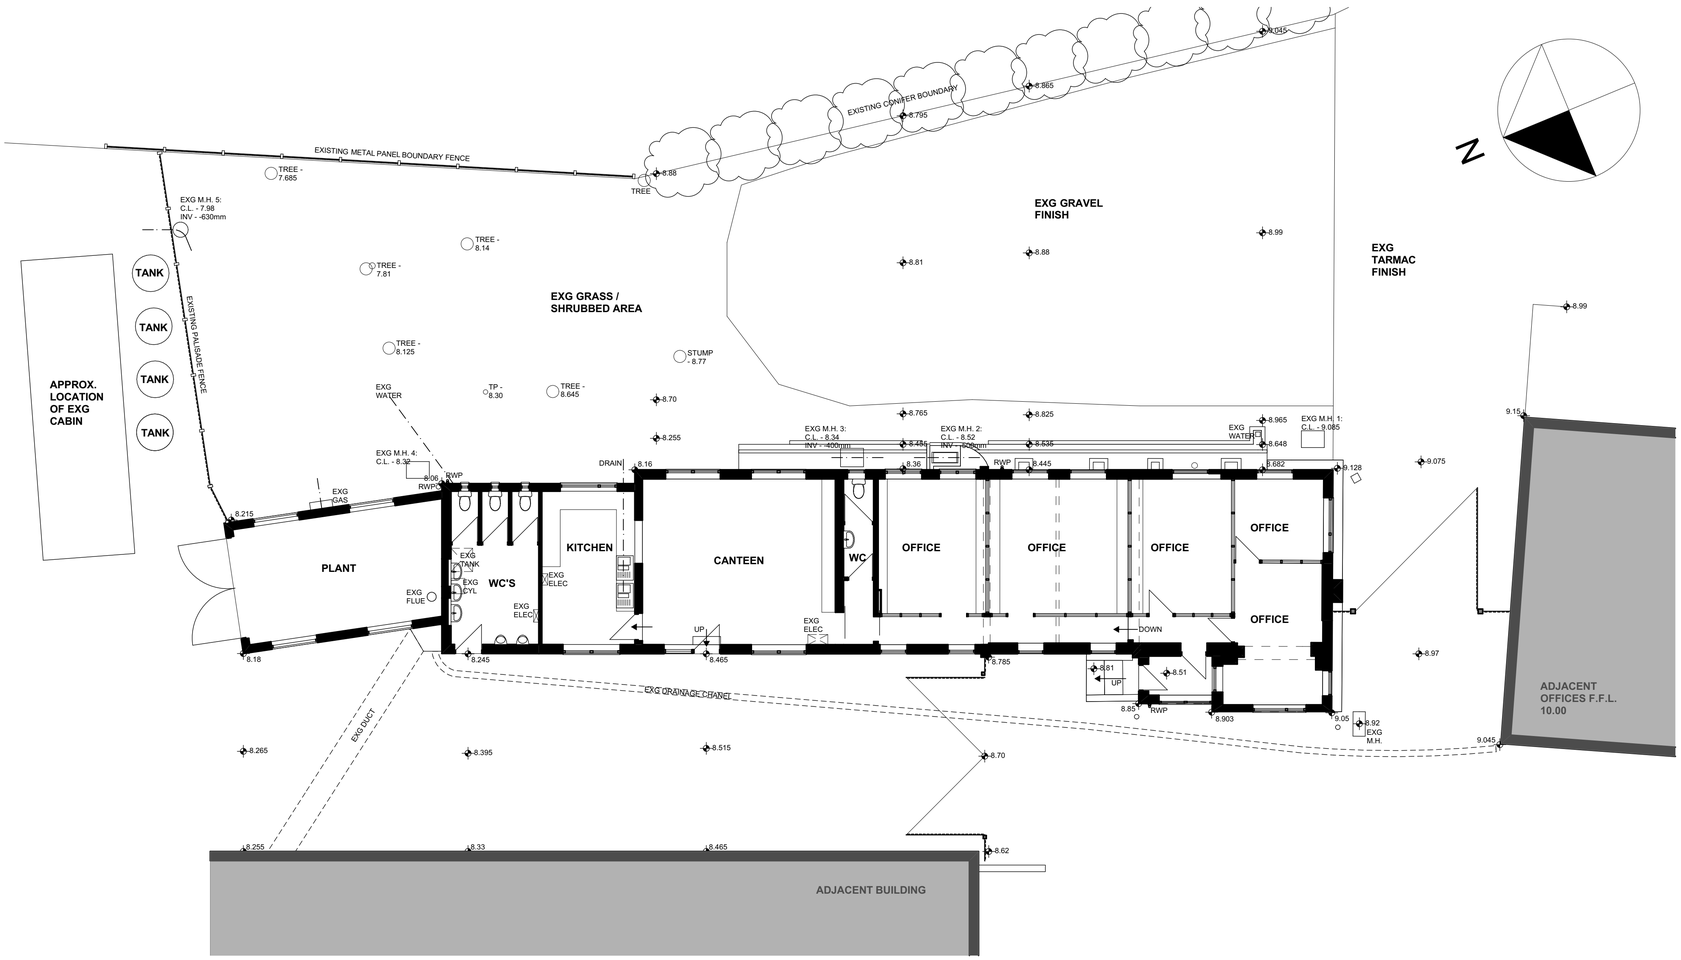


N

## FLOOR PLAN & SITE LEVELS AS EXISTING

| Rev/D | Issue Date | Comment | Modified By | Checked By |
|---|---|---|---|---|
| 16 | 06/01/20 | | | |

Drawing Status

wood goldstraw yorath
ARCHITECTS QUANTITY SURVEYORS CDM CO-ORDINATORS
Churchill House, Regent Road, Stoke on Trent, ST1 3RH.
Tel: 01782 208000 Fax: 01782 208712 E-mail: info@woodgoldstraw.co.uk
http://www.woodgoldstraw.co.uk/

Client.
NEW HADEN PUMPS

Project.
PROPOSED NEW PRODUCTION BUILDING WITH ASSOCIATED OFFICES

| Scale | Issue Date |
|---|---|
| 1:100 | 06/01/2016 |
| **Sheet Size** | **Drawn** / **Checked** |
| A1 | J.CASEY |

Title.
PLANS AS EXISTING

| Drawing Number | Revison ID |
|---|---|
| 3135-03-01 | |

CAD file path:
X:\2 S MILLINGTON'S TEAM\NEW HADEN PUMPS\3135-03 - NEW OFFICE BLOCK AND CAR PARK ALTERATIONS\03 DRAWINGS AND DOCS\3135-03 - NEW HADEN PUMPS - SURVEY AS EXISTING.dwg

Copyright: Wood Goldstraw & Yorath.
Contractors are to check all dimensions on site and refer any discrepancies to the Architects immediately. Do not scale from this drawing.