

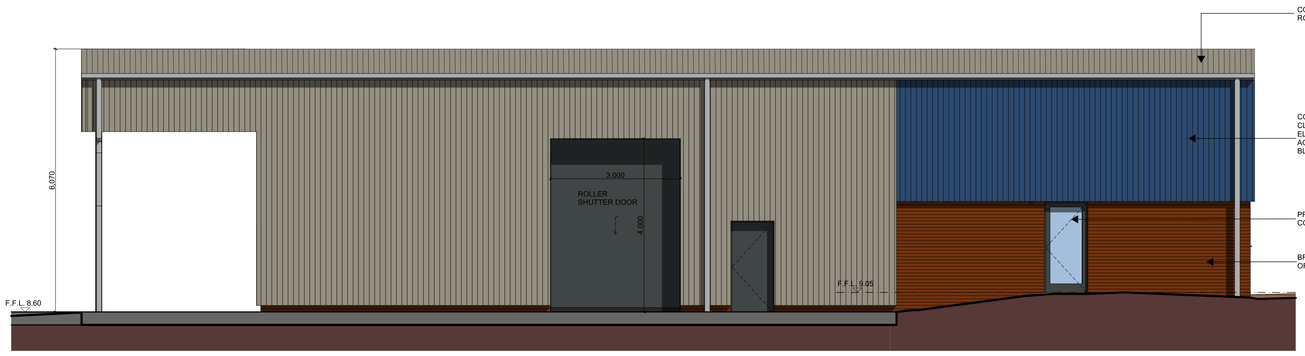


NORTH WEST ELEVATION AS PROPOSED

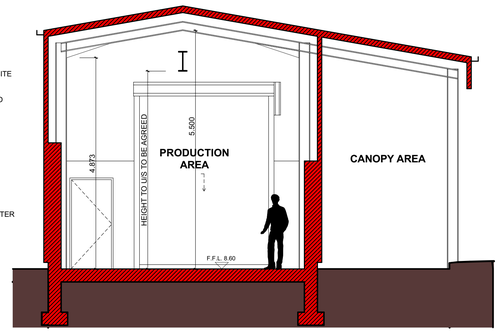


SECTION A-A

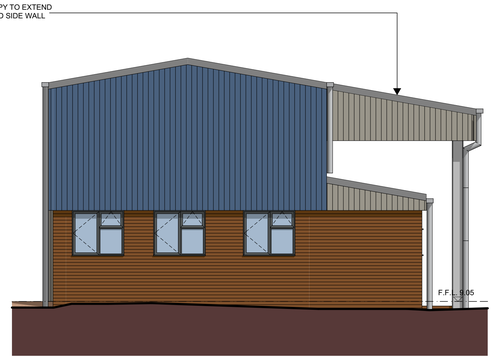


SW ELEVATION AS PROPOSED




SOUTH EAST ELEVATION AS PROPOSED

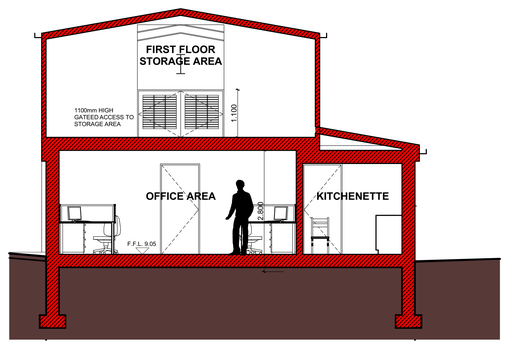

SECTION B-B

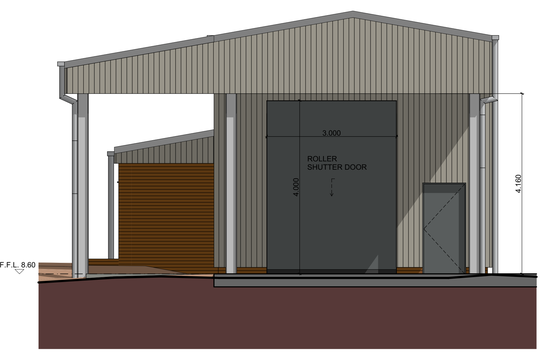


NE ELEVATION AS PROPOSED

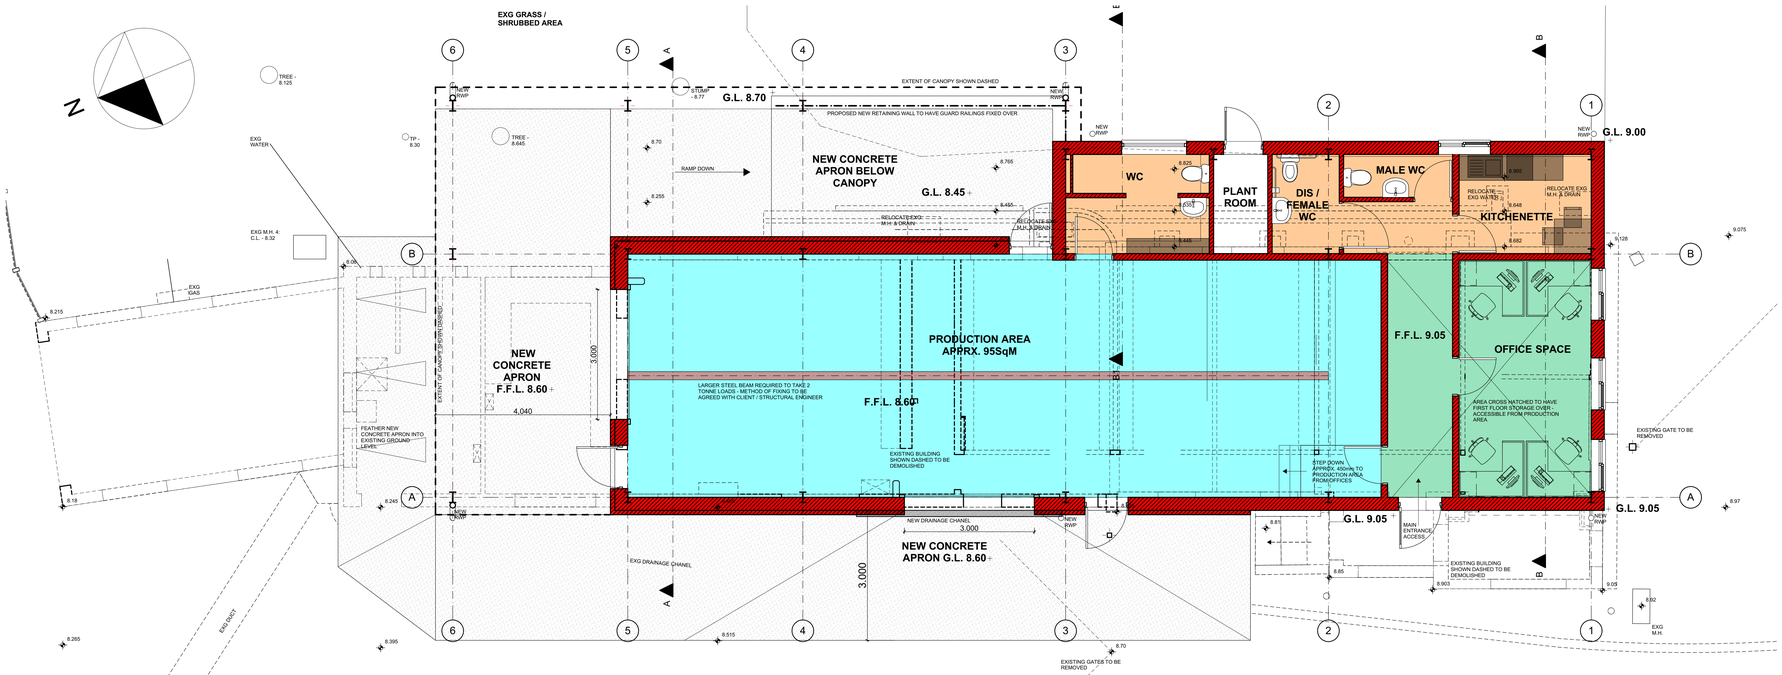

GROUND FLOOR PLAN AS PROPOSED

FIRST FLOOR AS PROPOSED

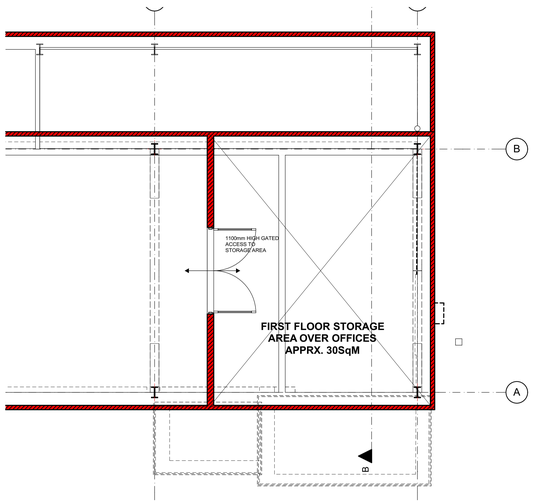



A	01/08/20 16	amendments in accordance with client comments	
	20/01/20 16		
Rev/D	Issue Date	Change Name	Modified By / Checked By

Drawing Status

wood goldstraw yorath

ARCHITECTS QUANTITY SURVEYORS CDM CO-ORDINATORS

Churchill House, Regent Road, Stoke on Trent, ST1 3RH.
Tel. 01782 208000 Fax: 01782 208712 E-mail: info@woodgoldstraw.co.uk
http://www.woodgoldstraw.co.uk/

Client.
NEW HADEN PUMPS

Project.
PROPOSED NEW PRODUCTION BUILDING WITH ASSOCIATED OFFICES

Scale	Issue Date
1:50	01/08/2016
Sheet Size: A0	Drawn / Checked

Title.
PLANS AS PROPOSED

Drawing Number	Revision ID
3135-03-02	A

CAD file path:
C:\USERS\WOODGOLDSTRAW\STEAMVIEW HADEN PUMPS - 3135\3135-03 - NEW OFFICE BLOCK AND CAR PARK ALTERATIONS\3 DRAWINGS AND DOCS\3135-03 - NEW HADEN PUMPS -

Copyright: Wood Goldstraw & Yorath.
Contractors are to check all dimensions on site and refer any discrepancies to the Architects immediately. Do not scale from this drawing.