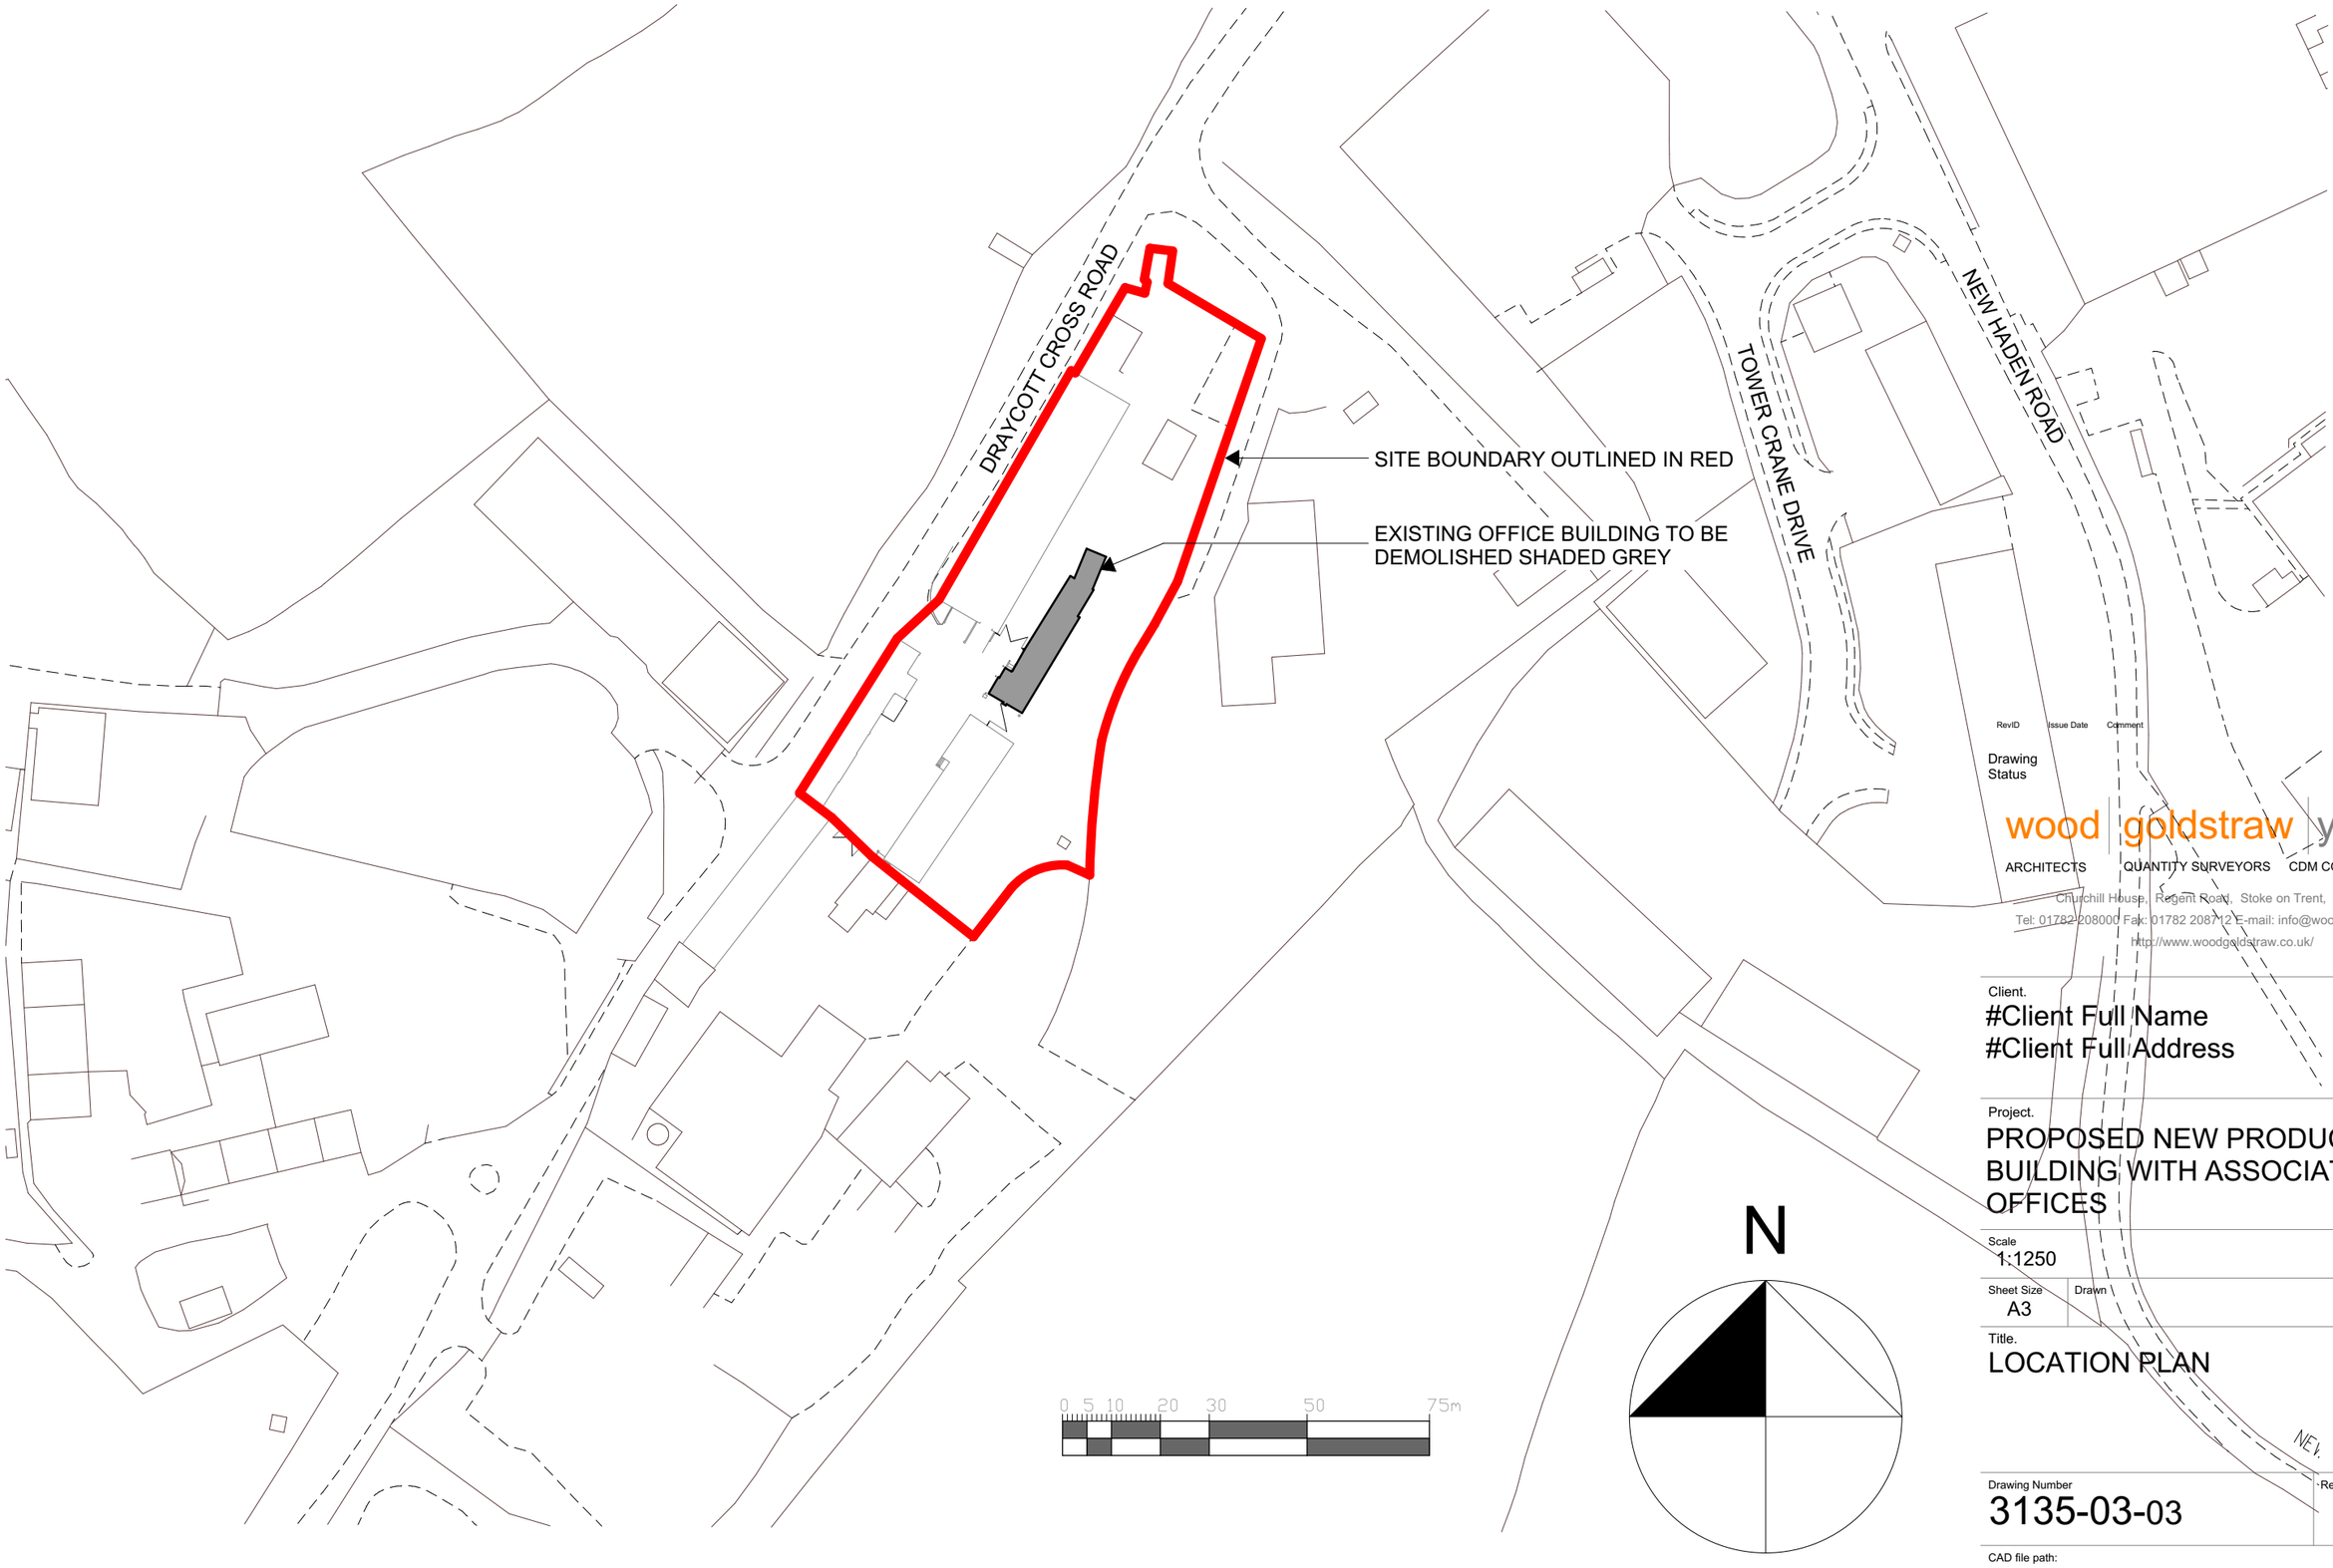


RevID	Issue Date	Comment	Modified By	Checked By

Drawing Status

wood goldstraw yorath
ARCHITECTS QUANTITY SURVEYORS CDM CO-ORDINATORS
Churchill House, Regent Road, Stoke on Trent, ST1 3RH.
Tel: 01782 208000 Fax: 01782 208712 E-mail: info@woodgoldstraw.co.uk
http://www.woodgoldstraw.co.uk/

Client.
#Client Full Name
#Client Full Address

Project.
PROPOSED NEW PRODUCTION BUILDING WITH ASSOCIATED OFFICES

Scale		Issue Date
1:1250		01/08/2016
Sheet Size	Drawn	Checked
A3		

Title.
LOCATION PLAN

Drawing Number
3135-03-03

Revison ID

CAD file path:
X:\2 S MILLINGTONS'S TEAM\NEW HADEN PUMPS - 3135\3135-03 - NEW OFFICE BLOCK AND CAR PARK ALTERATIONS\03 DRAWINGS AND DOCS\3135-03 - NEW HADEN PUMPS - [illegible].pln

Copyright: Wood Goldstraw & Yorath.
Contractors are to check all dimensions on site and refer any discrepancies to the Architects immediately. Do not scale from this drawing.