
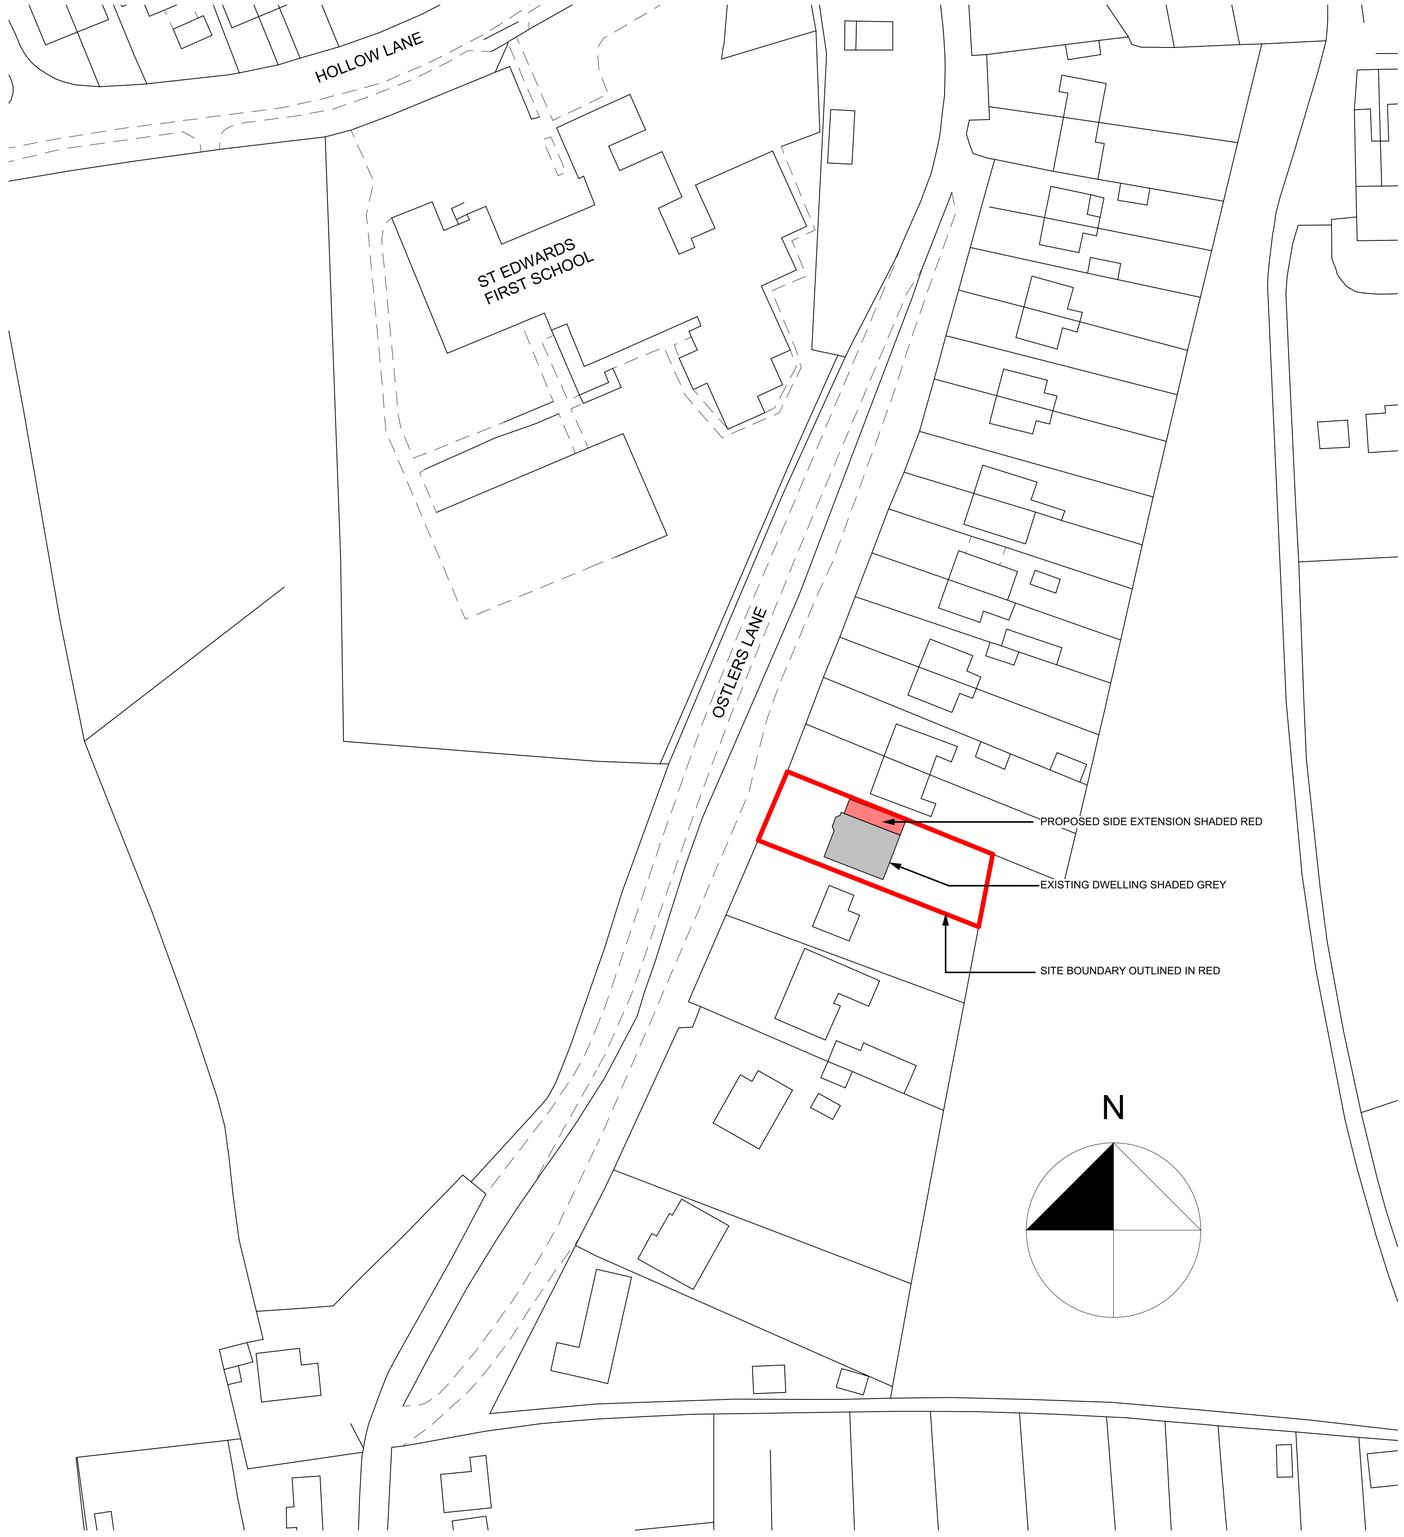


1:500 **SITE PLAN**

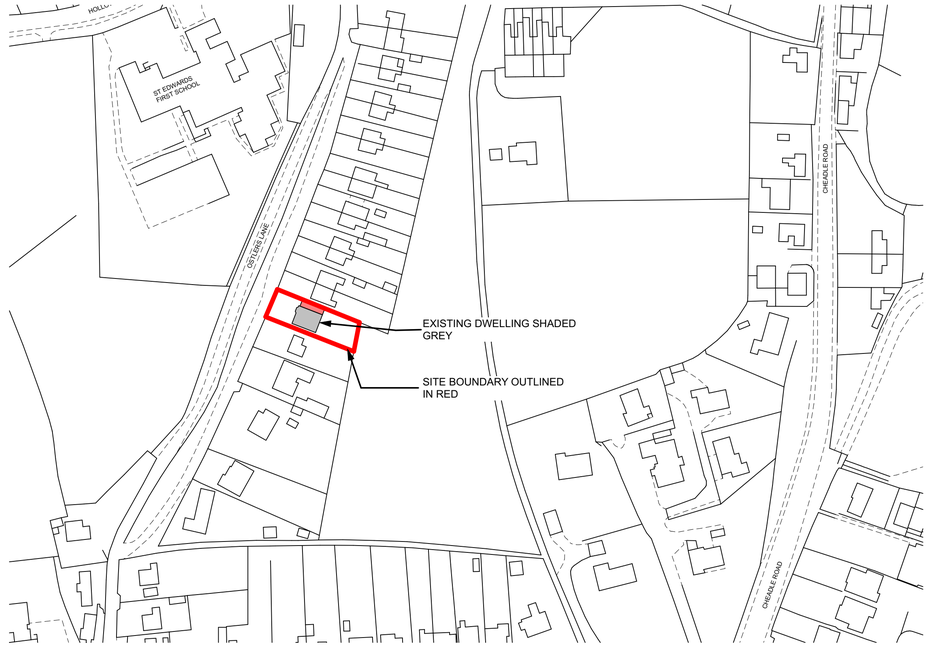

1:1250 **LOCATION PLAN**

N

DATE.
14/06/2016

DRAWING OWNER.
MR & MRS JONES

PROJECT.
PROPOSED SIDE EXTENSION

PROPERTY ADDRESS.
43 OSTLERS LANE, CHEDDLETON, LEEK, ST13 7HS

SCALE.
1:1250, 1:500

CURRENT REVISION.

DRAWING TITLE.
SITE AND LOCATION PLAN

DRAWING NUMBER.
LJ-01-03

A1

PLANNING