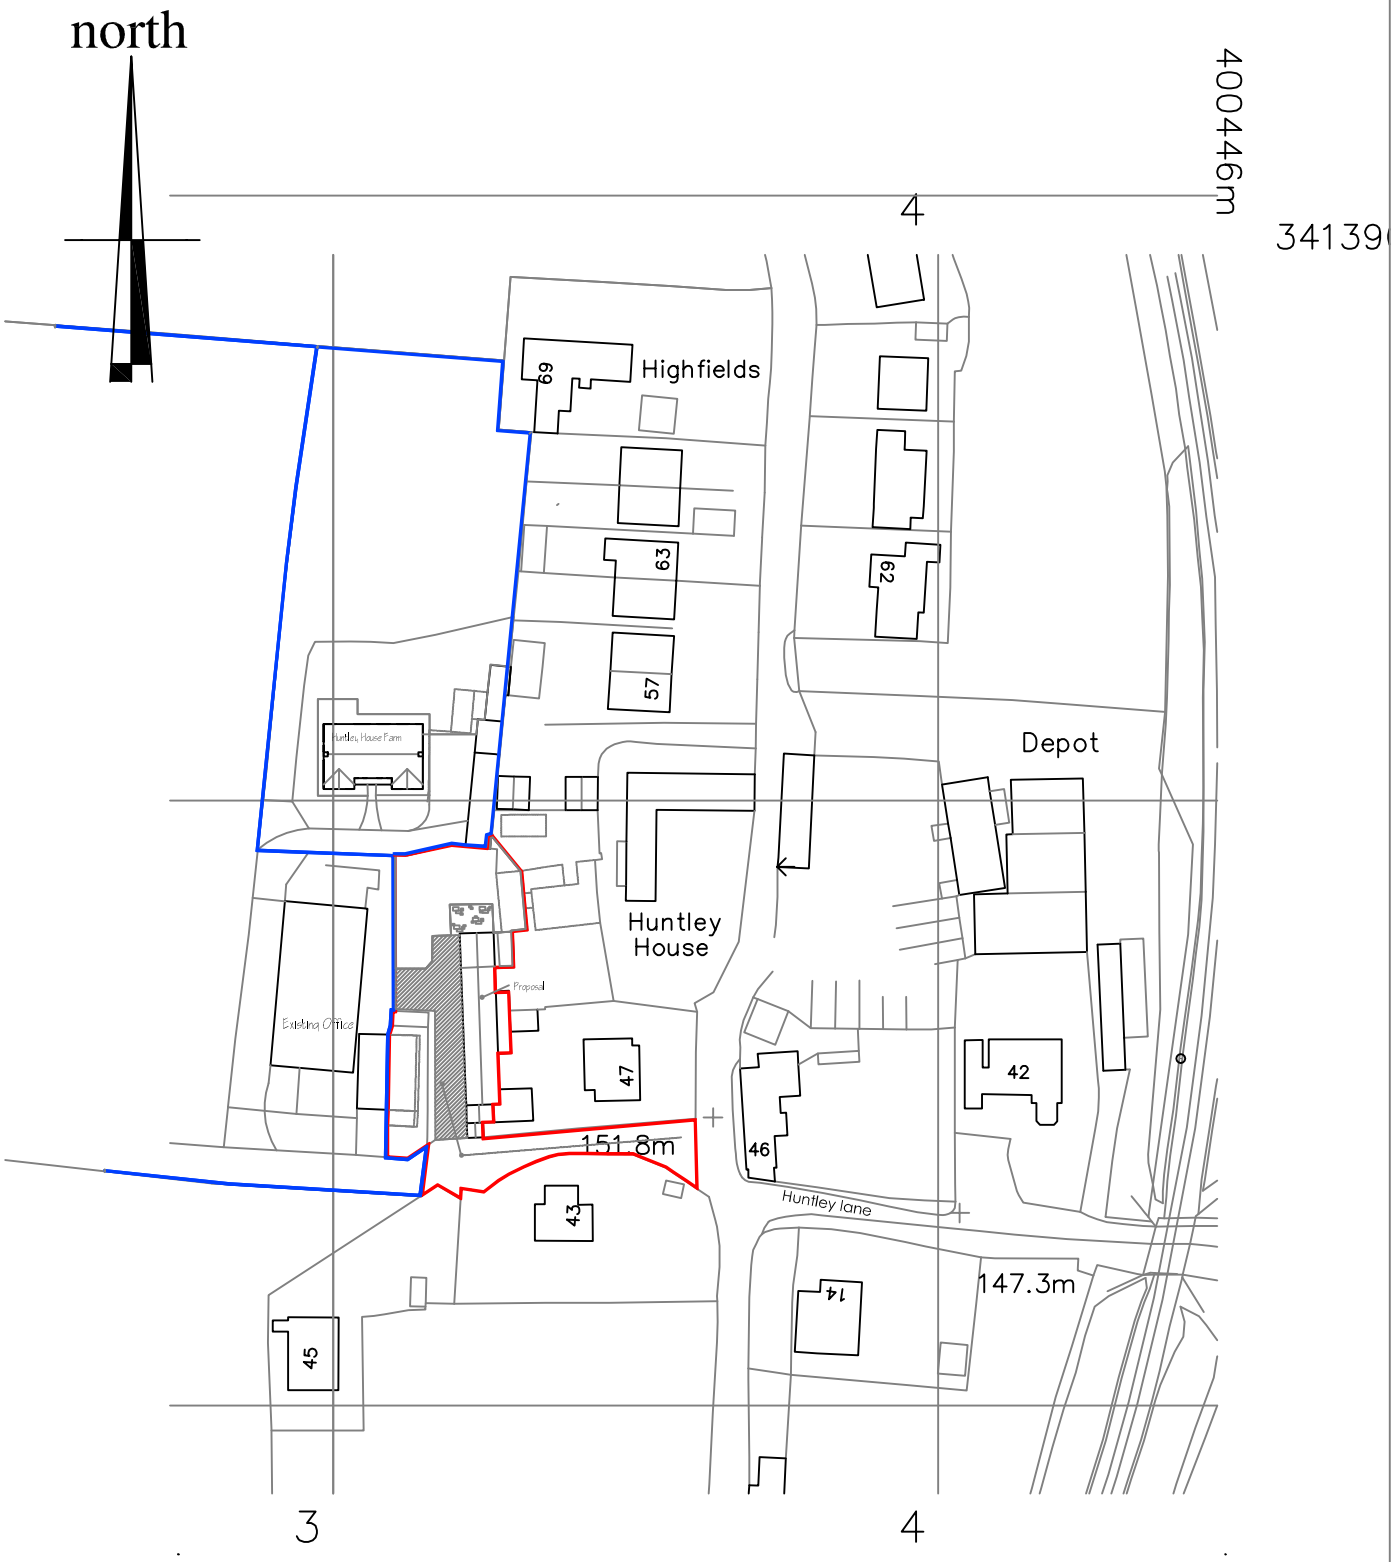


Client

Mr R Andrzejewski.

Project

Proposed conversion of outbuilding at
Huntley House Farm, Huntley Lane, Cheadle, Staffs. ST10 1UA

Title

location plan

Scale @A4 1:1250

Date March 2015

Drg no 105 /03 Rev