

NORTH ELEVATION
(WATERLOO STREET ELEVATION)

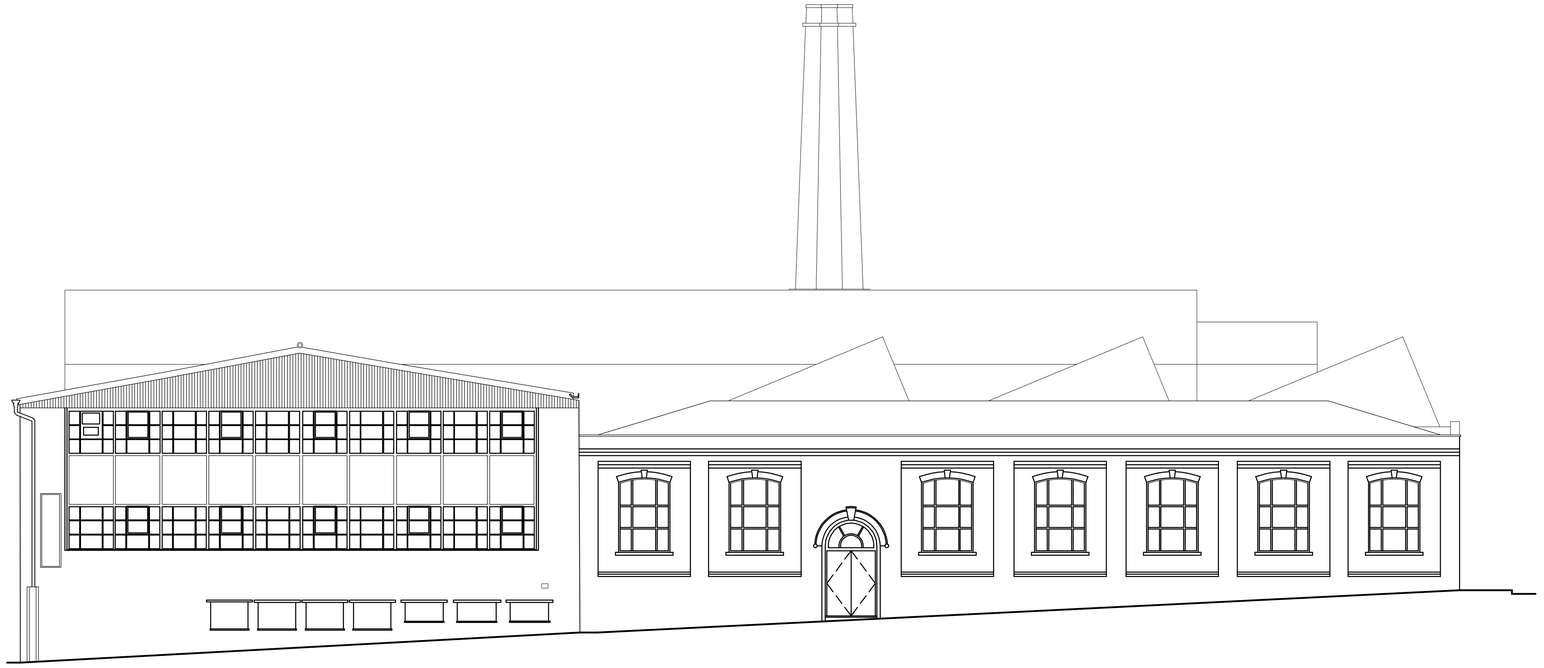

EAST ELEVATION
(BARNGATE STREET ELEVATION)

ctd architects ©2008

1. This drawing is copyright.
2. All dimensions to be checked on site before proceeding.
3. Contractor to check/adjust dimensions of new work to suit existing conditions. Do not assume existing structure or details are plumb, square or level.
4. Contractor must notify the architect of any discrepancies before proceeding.
5. All drawings to be read in conjunction with all other consultants drawings and specs.

Rev	Date	Description

ctd architects

Clerk Bank House
Clerk Bank
LEEK
Staffordshire
ST13 5HE

Tel: 01538 373477
Fax: 01538 386503
e: info@ctdarchitects.co.uk

architects.historic buildings advisors. project managers. landscape & urban designers

Client
Slimma Plc

Project
Proposed Demolition of Existing Factory
Design and Development of new
build houses and apartments, Leek Staffs

Title
Elevations 2
'as existing'

Status
Planning Issue

Scale:	1:100	A1	:Size	Job No:	0453
Drawn:	AW	PR	:Chk'd	Date:	02/09/08

File path: \\drawings\2004\0453 Waterloo Road\0453 Exgt Eles

Drawing Number: AL 05