

Ordnance Survey Copyright Licence


This plan has been reproduced from Ordnance Survey Map information with the permission of HM Stationery Office.
Harrison Wood is licenced to reproduce Ordnance Survey Copyright material under Licence No 100006611

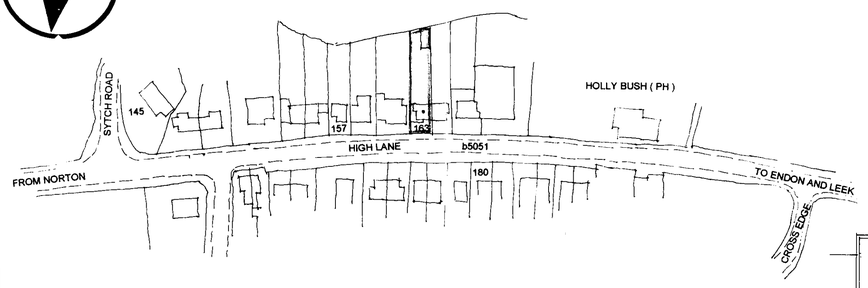

LOCATION PLAN SCALE 1 : 1250

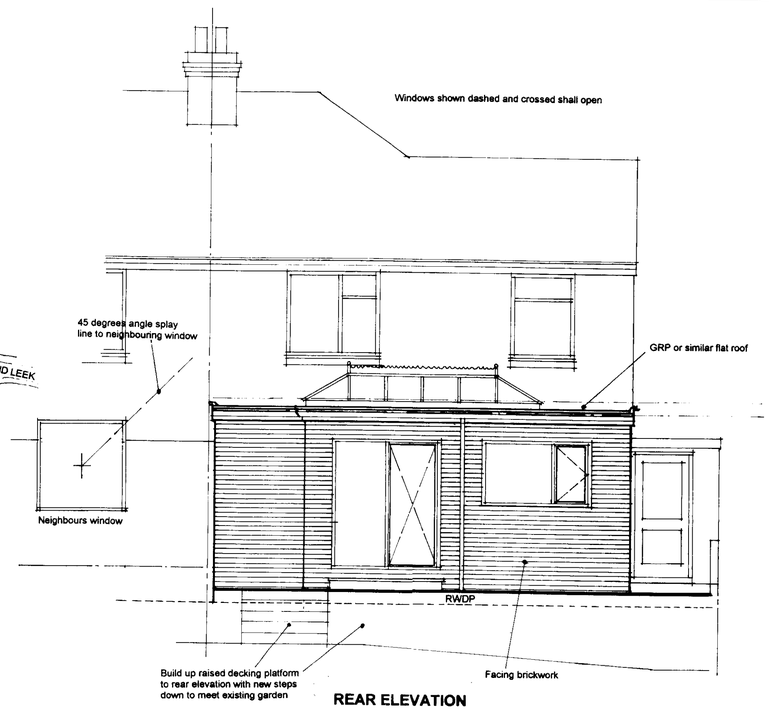


REAR ELEVATION

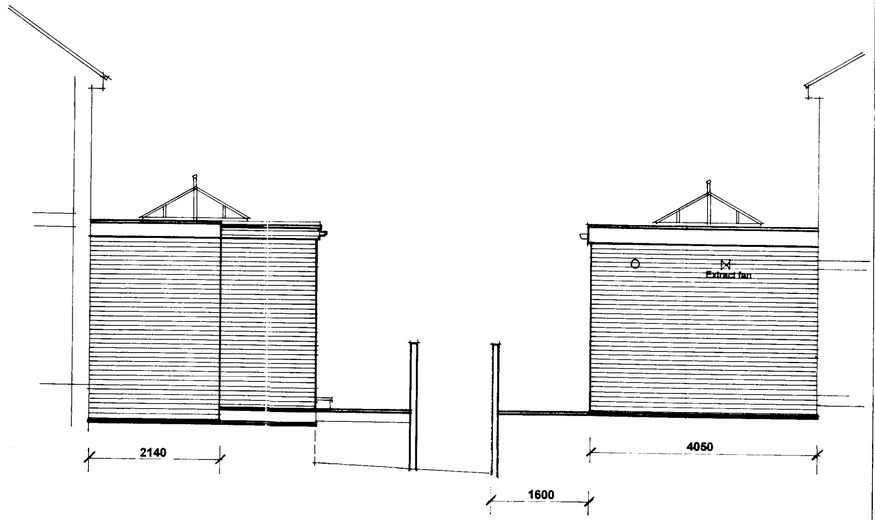

SIDE ELEVATION FACING NO. 165

SIDE ELEVATION FACING NO. 161


SCALE 1:1250
10m

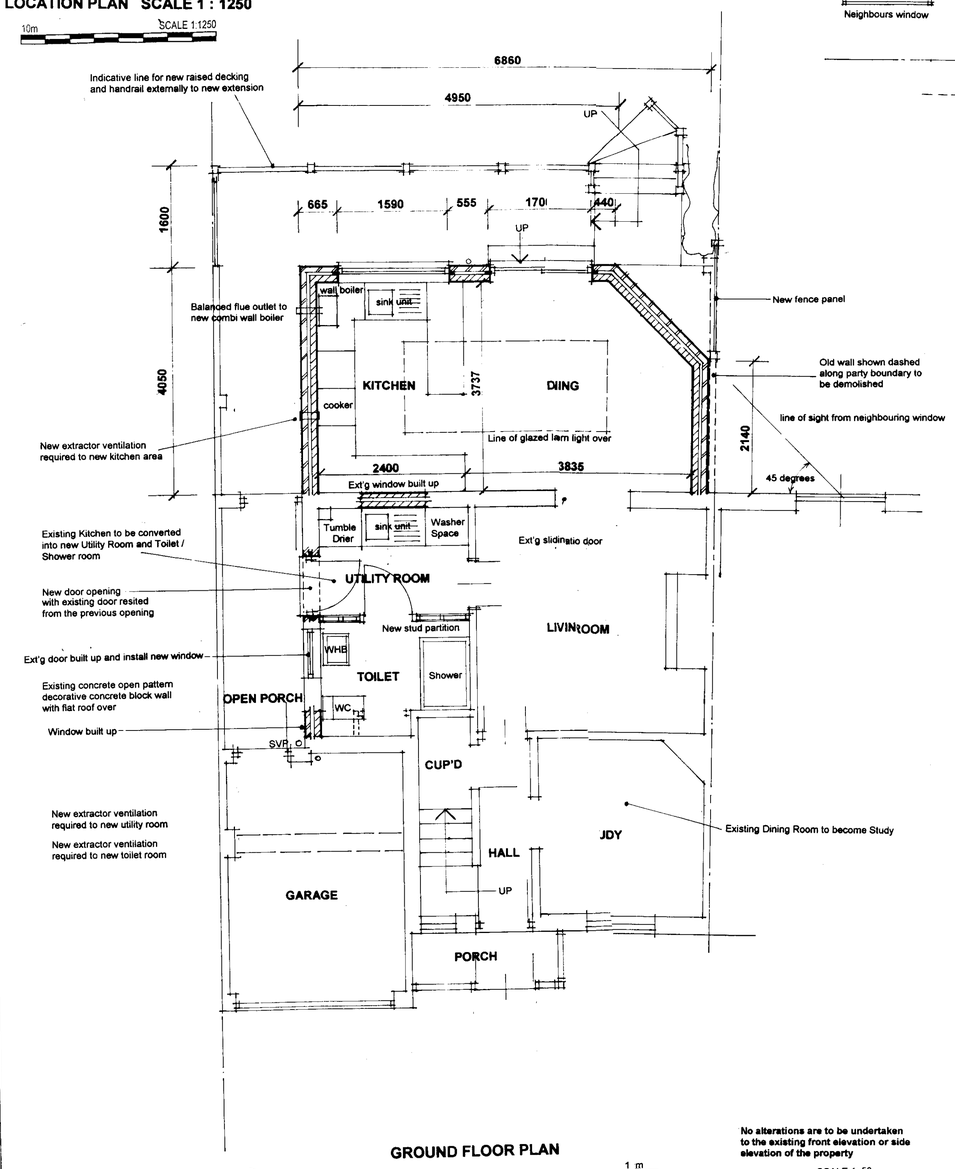


GROUND FLOOR PLAN

1 m SCALE 1: 50

No alterations are to be undertaken to the existing front elevation or side elevation of the property

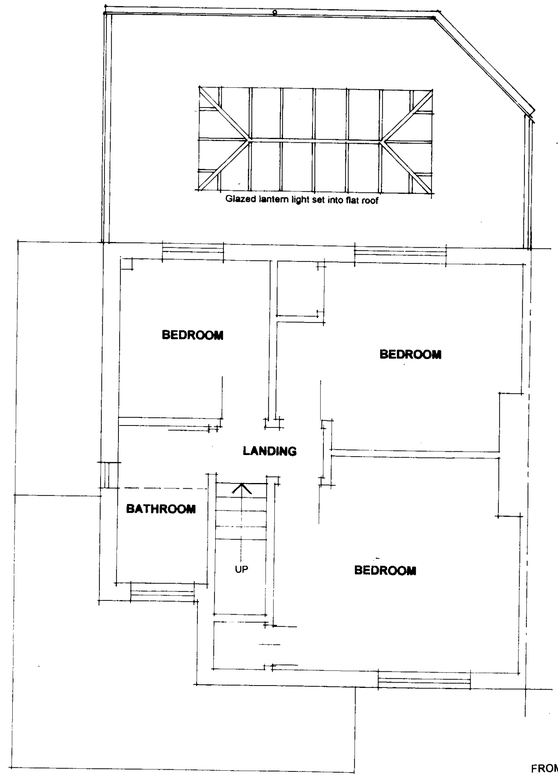

FIRST FLOOR PLAN

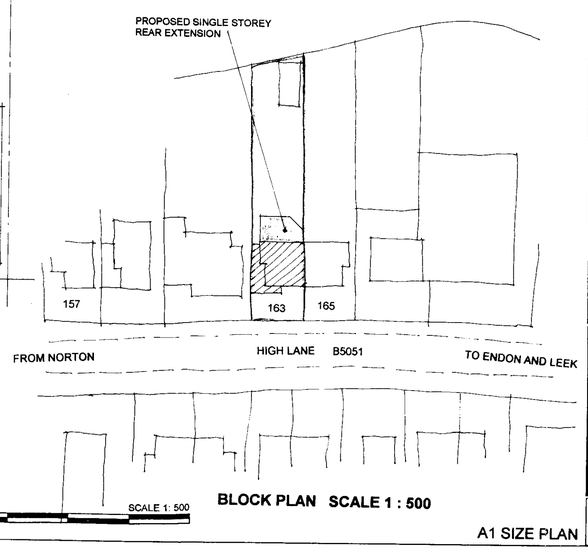

10m SCALE 1: 500

BLOCK PLAN SCALE 1 : 500

A1 SIZE PLAN

Rev.	Description	By	Date

This drawing is Copyright and shall not be reproduced without permission.
Do not scale from this drawing.
All dimensions are to be checked on site before work is commenced.

Client.
MR AND MRS D. DAVIES

Project.
PROPOSED REAR KITCHEN + LOUNGE EXTENSION + INTERNAL ALTERATION FORMING UTILITY ROOM + GROUND FLOOR TOILET / SHOWER ROOM AT 163 HIGH LANE, BROWN EDGE, STOKE-ON-TRENT, STAFFS ST6 8QA

Title.
PROPOSED PLANNING DRAWING

Scales. **1: 50**

Drawn. **MAL** Date. **MAY 2009**

HARRISON WOOD ARCHITECTURE
CONSULTING ARCHITECTS AND BUILDING CONSULTANTS
1 CHAROLAIS CRESCENT, LONGTON, STOKE-ON-TRENT, STAFFS. ST3 4TD.
Office Telephone : 01782 – 312630 OR 07970 – 308358
e-mail : harrisonwood@tiscali.co.uk

Drawing Number. **HWA 1347 / 002**

Revision.