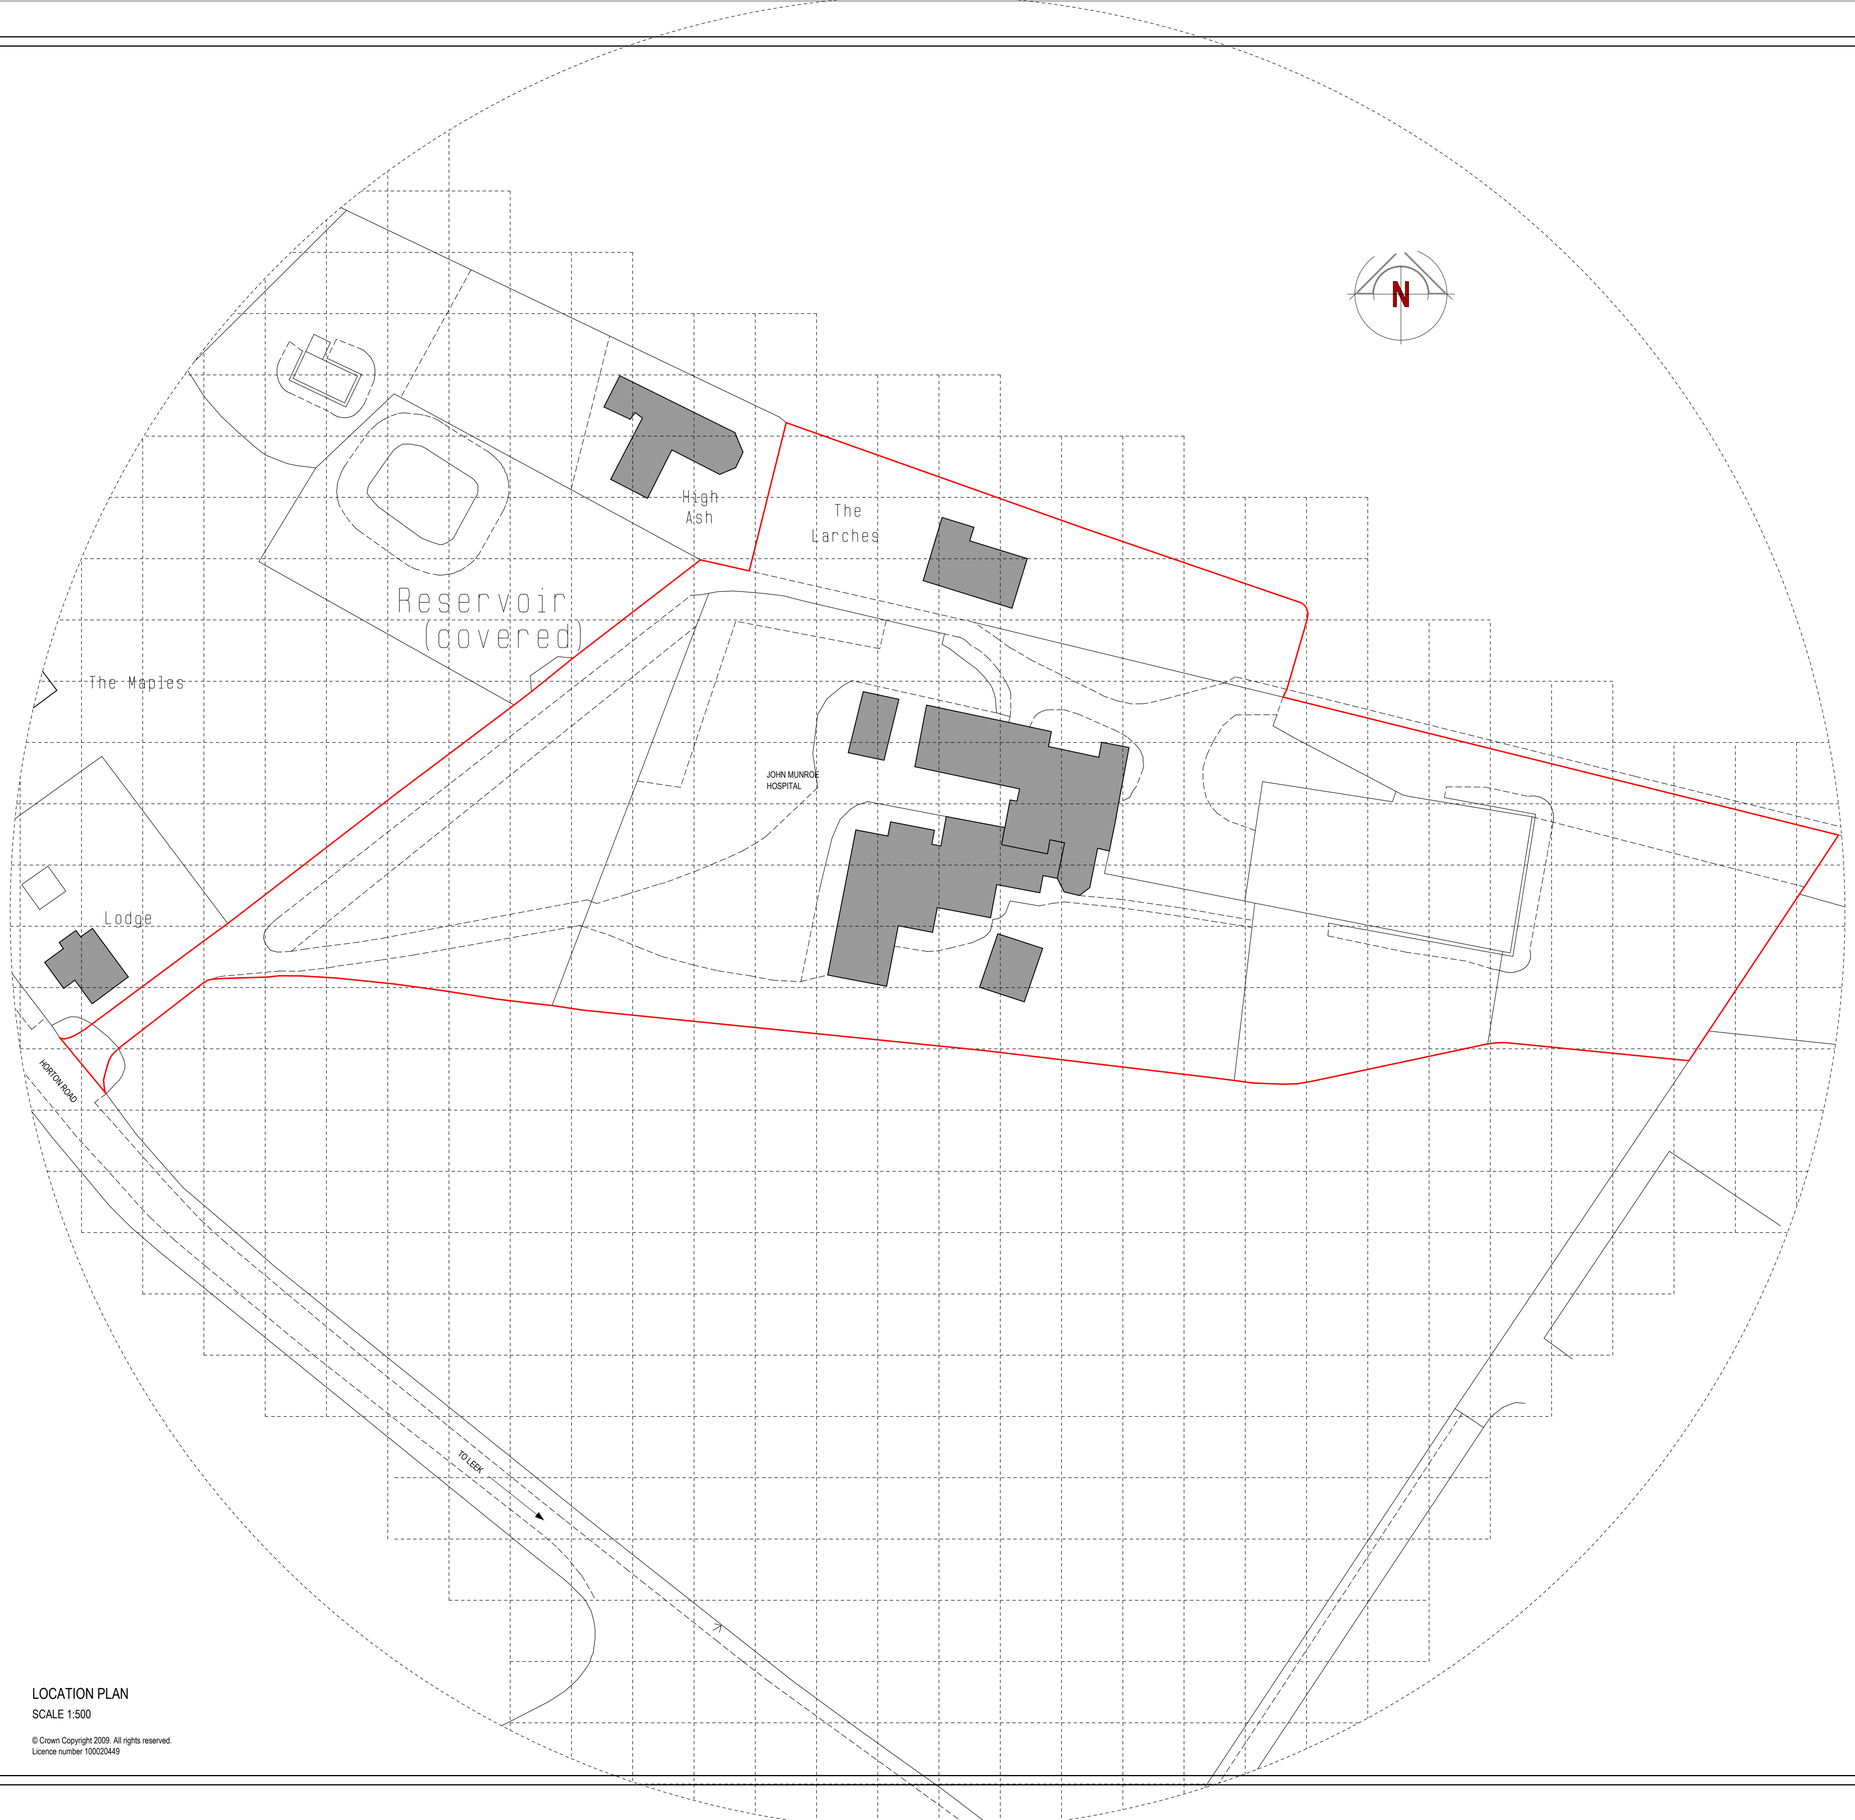

LOCATION PLAN

SCALE 1:500

© Crown Copyright 2009. All rights reserved.
Licence number 100020449

0.0m 5.0m 10.0m 15.0m 20.0m 25.0m

scale bar @ 1:500

JOHN MUNROE HOSPITAL GROUP LTD

PROPOSED CAR PARK AT
JOHN MUNROE INDEPENDENT HOSPITAL,
HORTON ROAD,
RUDYARD,
NR.LEEK,
ST13 8RU.

BLOCK PLAN

Date	Sheet	Scale
OCT 2009	A1	1:500
Drg No.	Rev.	Drawn
2009-1687-04	-	AGR

Rev.

SAMMONS Architectural LIMITED
Chartered Institute of Architectural Technologists
10 Cawdry Buildings, Fountain Street, Leek. ST13 6JP
Telephone + Fax 01538 386002
E-mail: info@sammonsltd.co.uk

This drawing is copyright. Do not scale.
All dimensions must be checked prior to commencement.