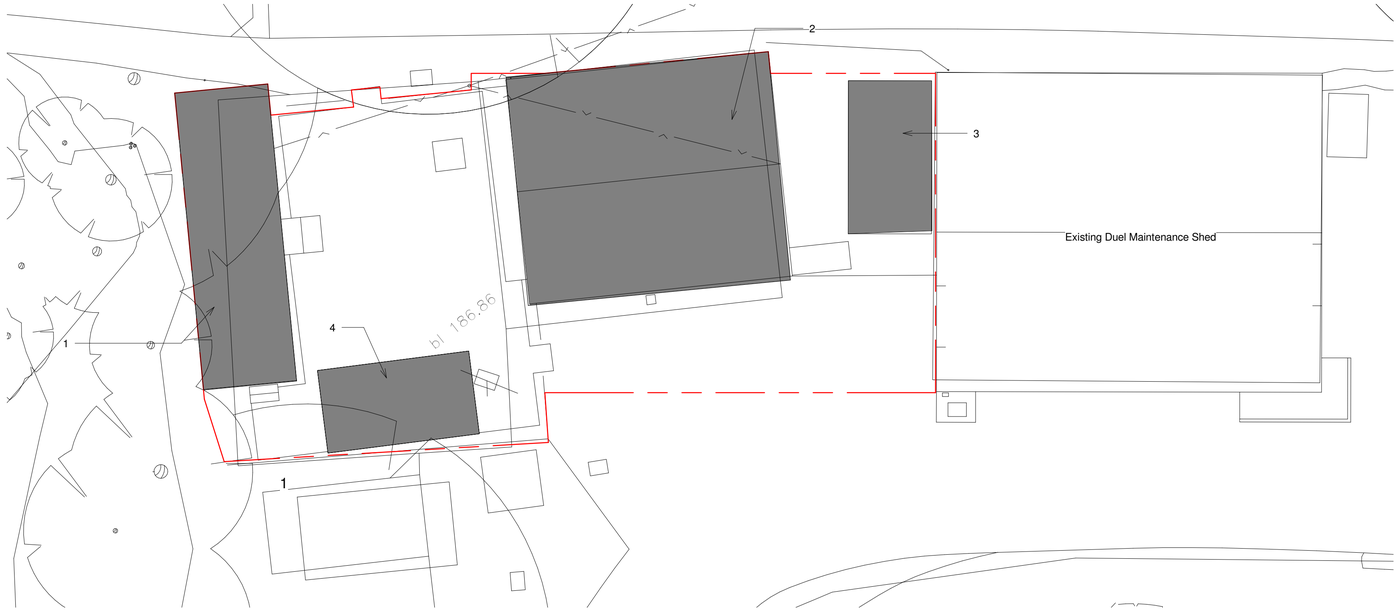



Existing floor plan

1 : 100

Overall site area 270m²


1 - Existing portakabin building GIA = 30m²
2 - Existing maintenance shed building GIA = 64m²
3 - Existing Portakabin GIA = 13.4m²
4 - Existing Portakabin GIA = 13.5m²

Buildings to be demolished shown hatched grey

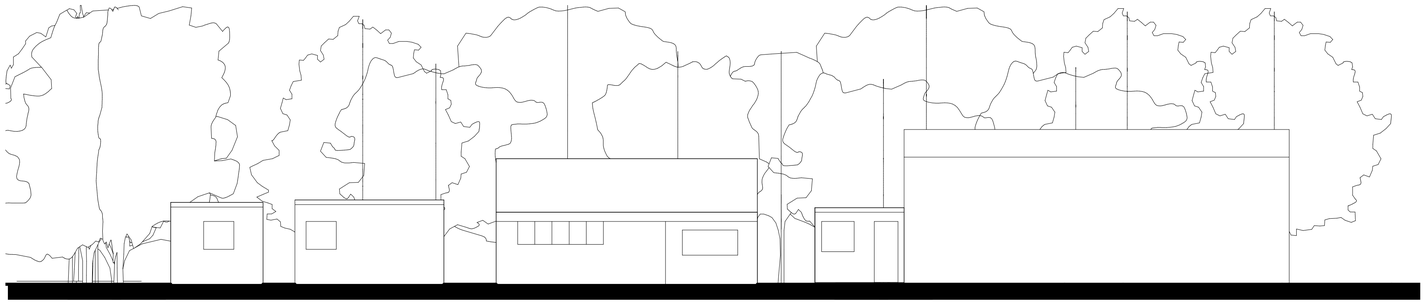


Front Elevation

1 : 100

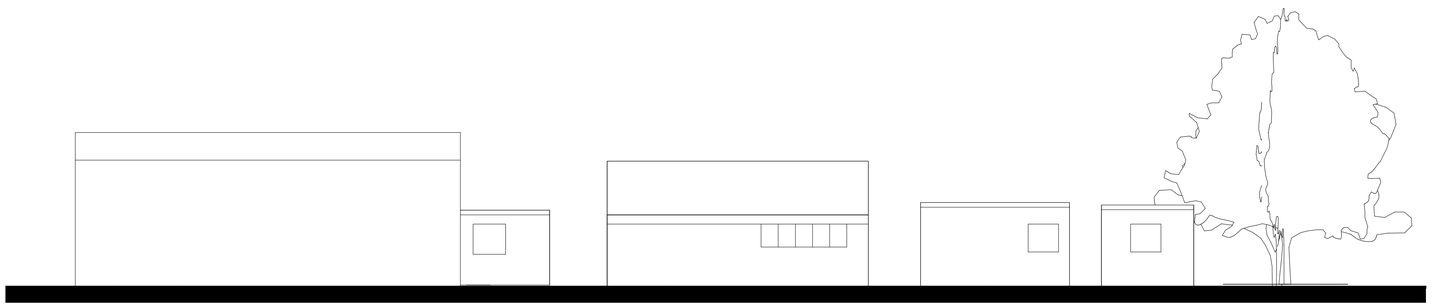

Rear Elevation

1 : 100

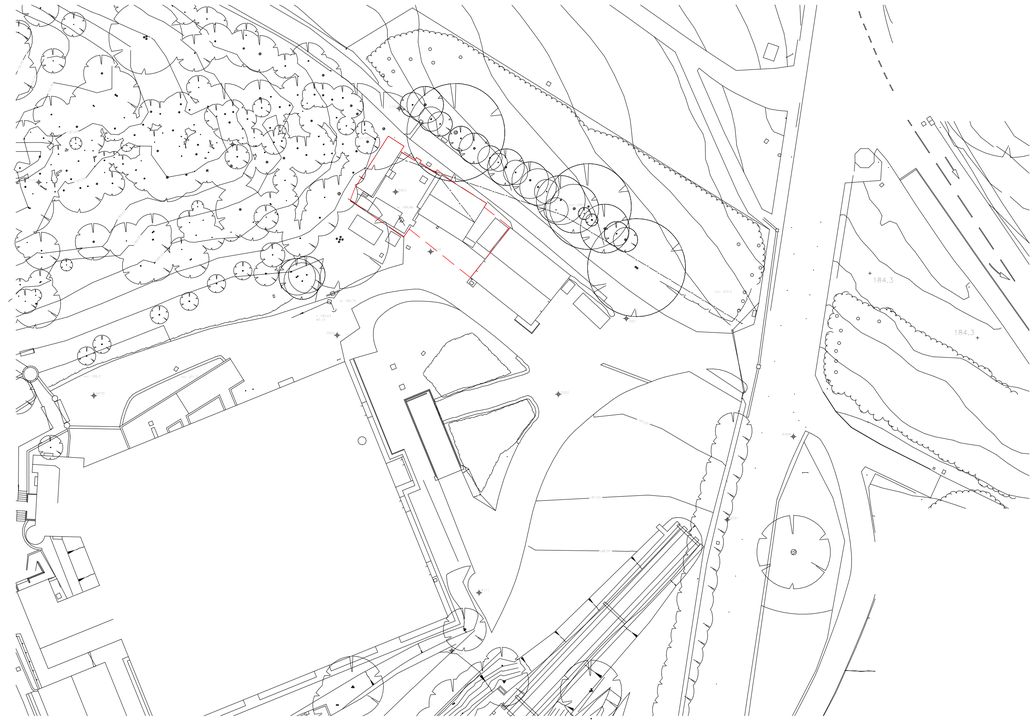

Existing Site Plan

1 : 500

all heights, sizes and dimensions should be checked on site by the contractor before any work is put in hand.

figured dimensions should be taken in preference to scaling and any errors or omissions reported to the architect at once

This drawing has been prepared in accordance with the CDM [Construction Design and Management] and all foreseeable design risks to those involved or affected by construction have been avoided wherever possible

N

Scale 1 : 500

0 5 10 25 50 m

Rev	Date	By	Detail

Drawing status

PLANNING

Client

Merlin Entertainments - Alton Towers Resort

Project/Location

Maintenance Buildings

Alton Towers Resort
Farley Lane
Alton

SMYTHEMAN ARCHITECTURAL

12 High Street
Tean, Stoke-on-Trent
ST10 4DZ
United Kingdom

T +44 (0)1538 722097
F +44 (0)1538 722185
mail@smytheman.co.uk
www.smytheman.co.uk

Drawing title

Site Plan, Floor plan and Elevations

Scale(s)	Date	Drawn	Checked
As indicated @A1	08/03/16	Author	Checker

Drawing number

2967- 102

Revision

\\NAS-6E-EB-28\Documents\Drawings\Current Drawings\2967 ATR 2017 SW\B01-Architectural\01 WIP\CAD\2967 SW8 Maintenance Shed.rvt