

all heights, sizes and dimensions should be checked on site by the contractor before any work is put in hand.

figured dimensions should be taken in preference to scaling and any errors or omissions reported to the architect at once


This drawing has been prepared in accordance with the CDM [Construction Design and Management] and all foreseeable design risks to those involved or affected by construction have been avoided wherever possible

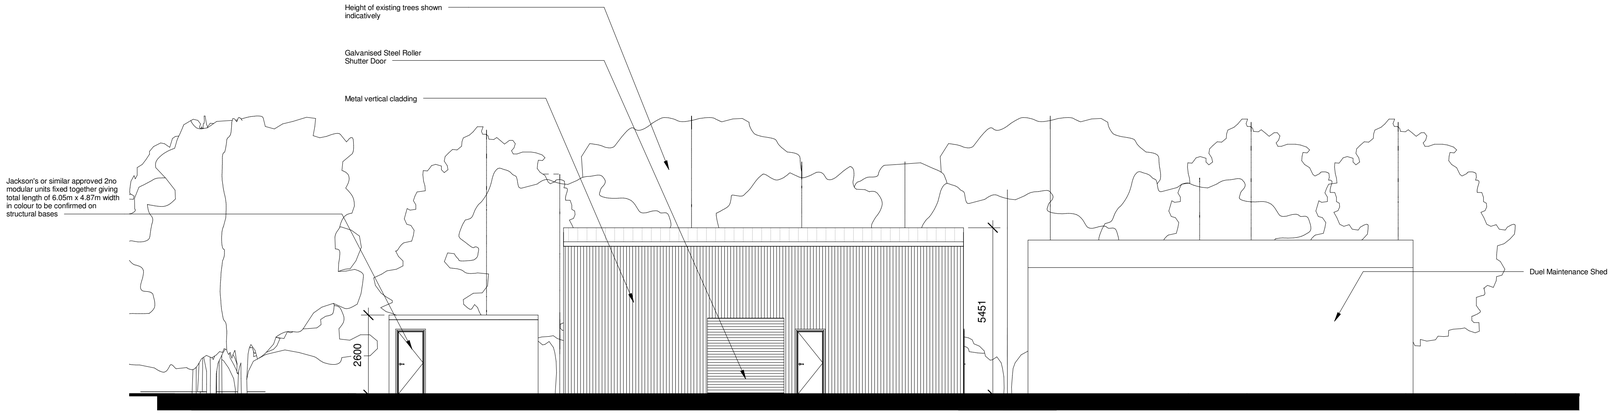


Front Elevation
1 : 100

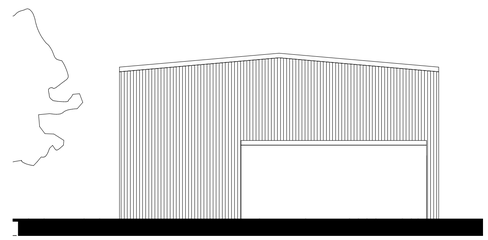


Side Elevation
1 : 100

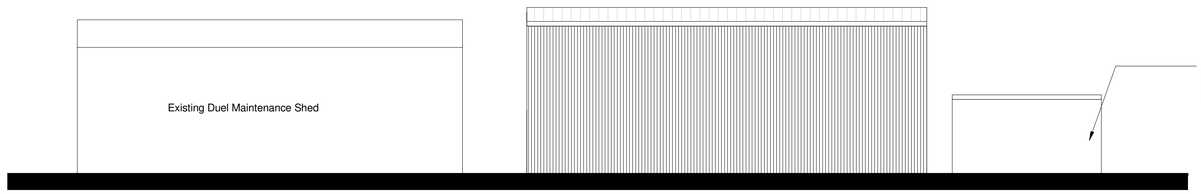


Rear Elevation
1 : 100

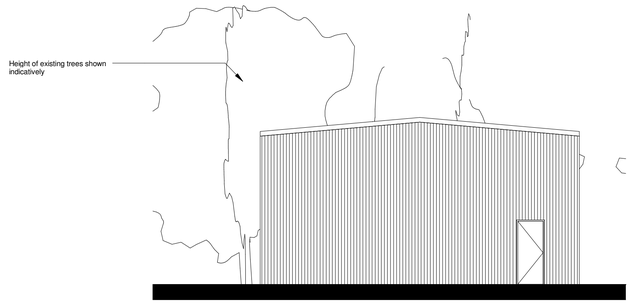

Side Elevation
1 : 100

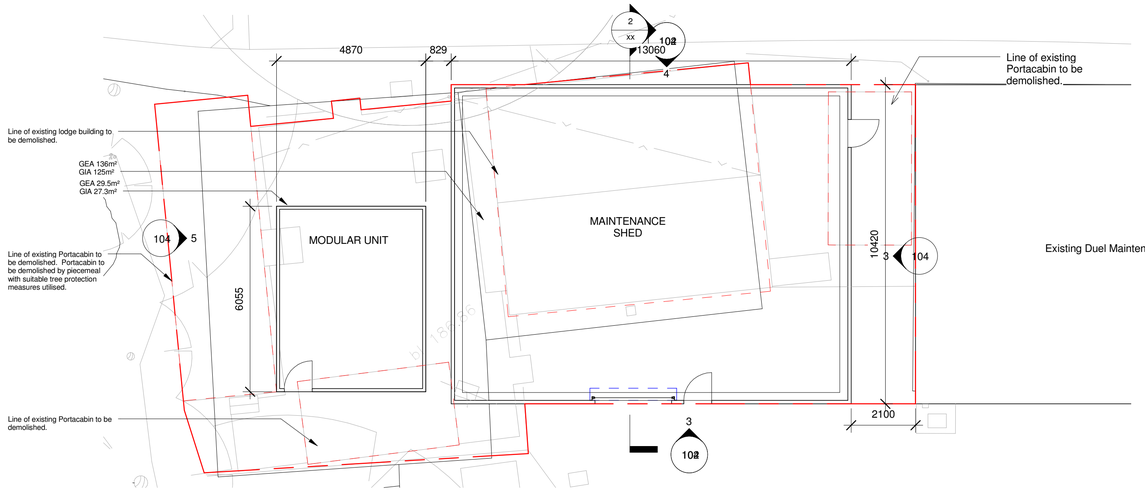

Ground Floor
1 : 100

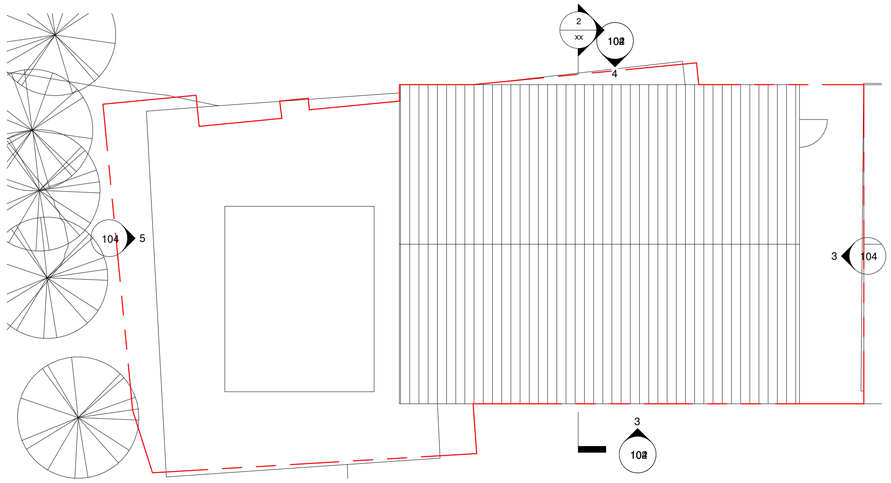

Roof Level
1 : 100

Scale 1 : 100

0 1 2 5 10 m

N

Rev	Date	By	Detail

Drawing status
PLANNING

Client
Merlin Entertainments - Alton Towers Resort

Project/Location
Maintenance Buildings

Alton Towers Resort
Farley Lane
Alton

SMYTHEMAN ARCHITECTURAL

12 High Street
Tean, Stoke-on-Trent
ST10 4DZ
United Kingdom

T +44 (0)1538 722097
F +44 (0)1538 722185
mail@smytheman.co.uk
www.smytheman.co.uk

Drawing title
Proposed Plans and Elevations

Scale(s)	Date	Drawn	Checked
1 : 100 @A1	10/06/15	JK	NS

Drawing number **Revision**
2967- 104