new dwelling - prince george street

site layout plan
scale 1:100

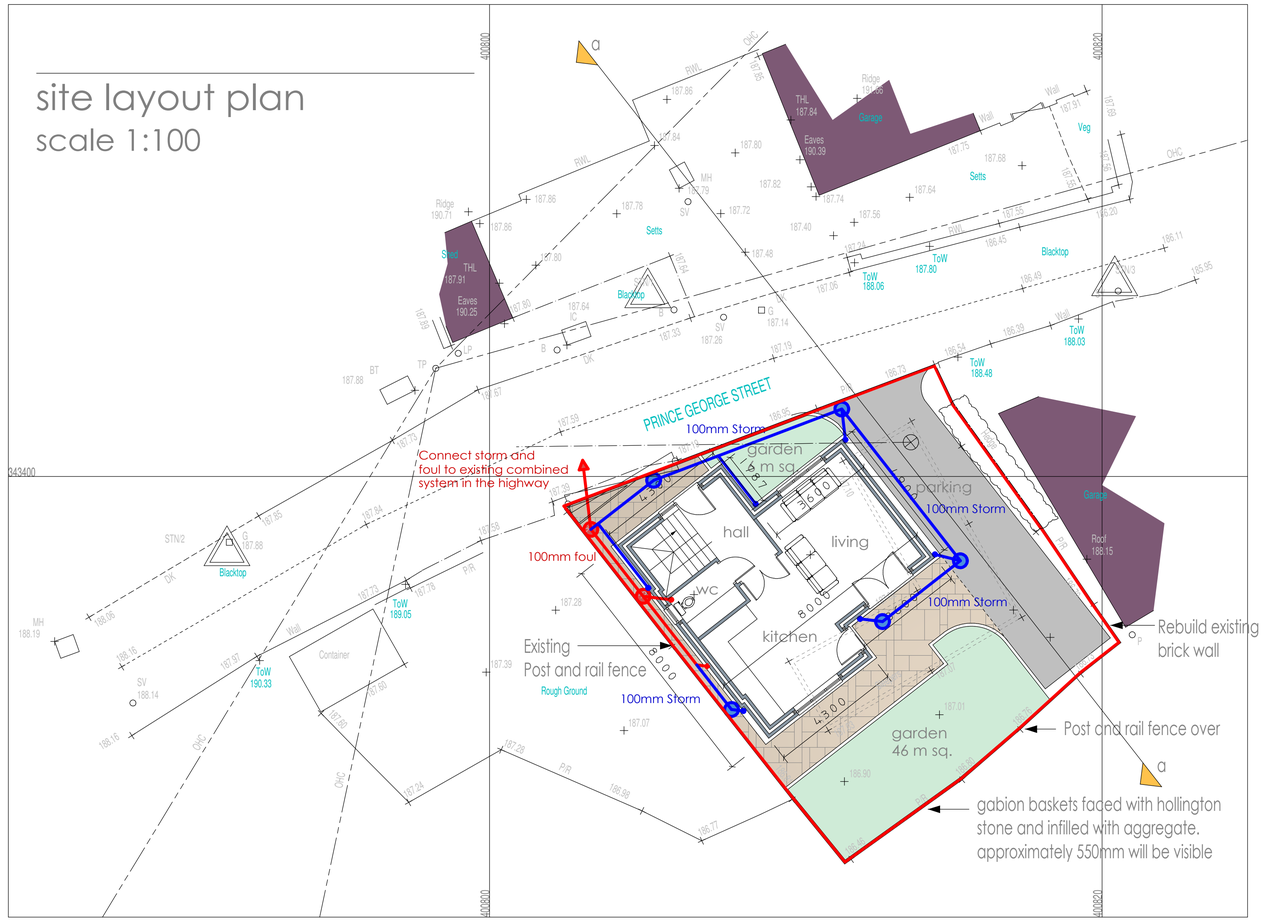

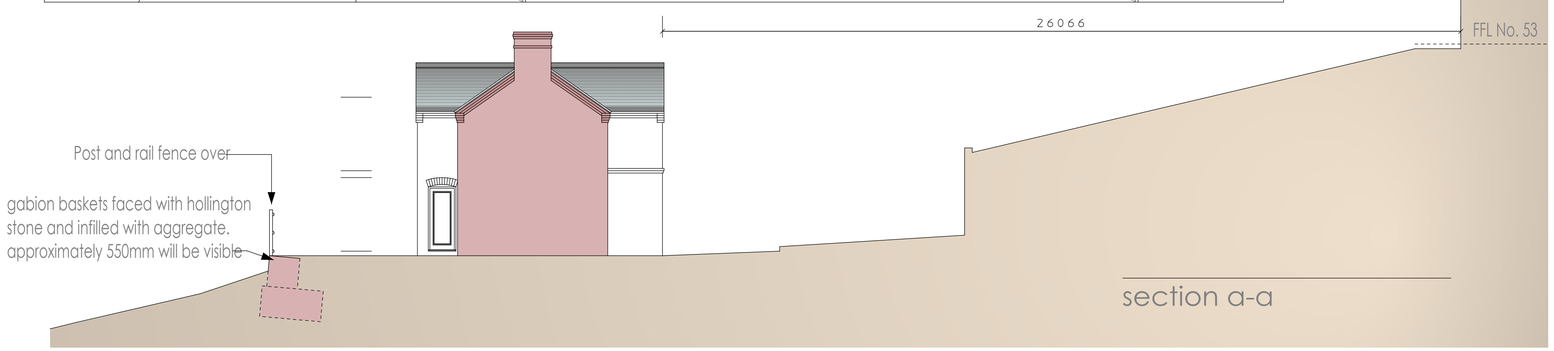

section a-a

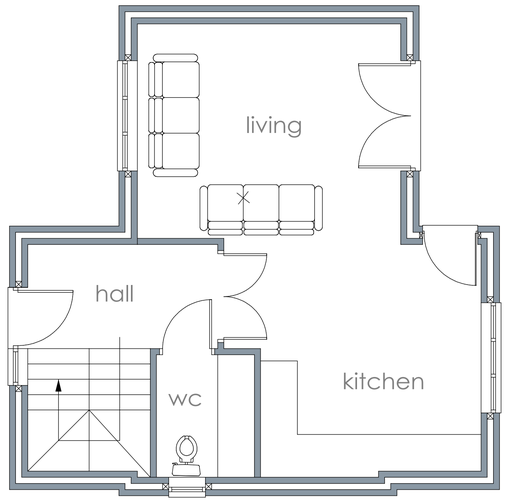

ground floor plan

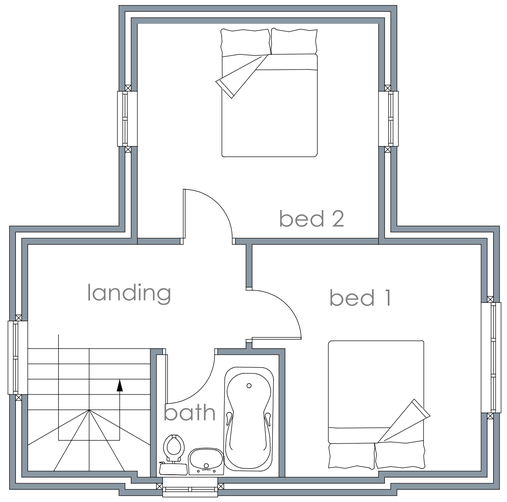

first floor plan



elevation from
Prince George Street

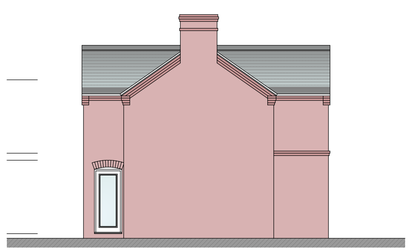

elevations from
78 Prince George Steet



rear elevation

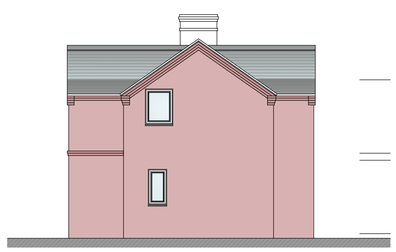

elevations from
vacant land

Client	Mr & Mrs S Byatt
Contract	Residential development at Land off Prince George Street, Cheadle, Staffs
Drawing Title	Proposed Scheme - One Floor Plans, site plan and elevations
Date: AUgust 2016	Status: Preliminary
Scale: 1:100 1:50 @ A1	Contract Number: 5265
Drg. No.: 5265 - 003	Revision Suffix
Revisions	

A1

BYATT OLIVER
— ASSOCIATES —
Telephone 01785 719268
Email enquiries@byattoliver.co.uk
Website www.byattoliver.co.uk
Byatt Oliver
Unit 1B Whitebridge Way, Whitebridge Industrial Estate, Stone, Staffordshire ST15 8LQ