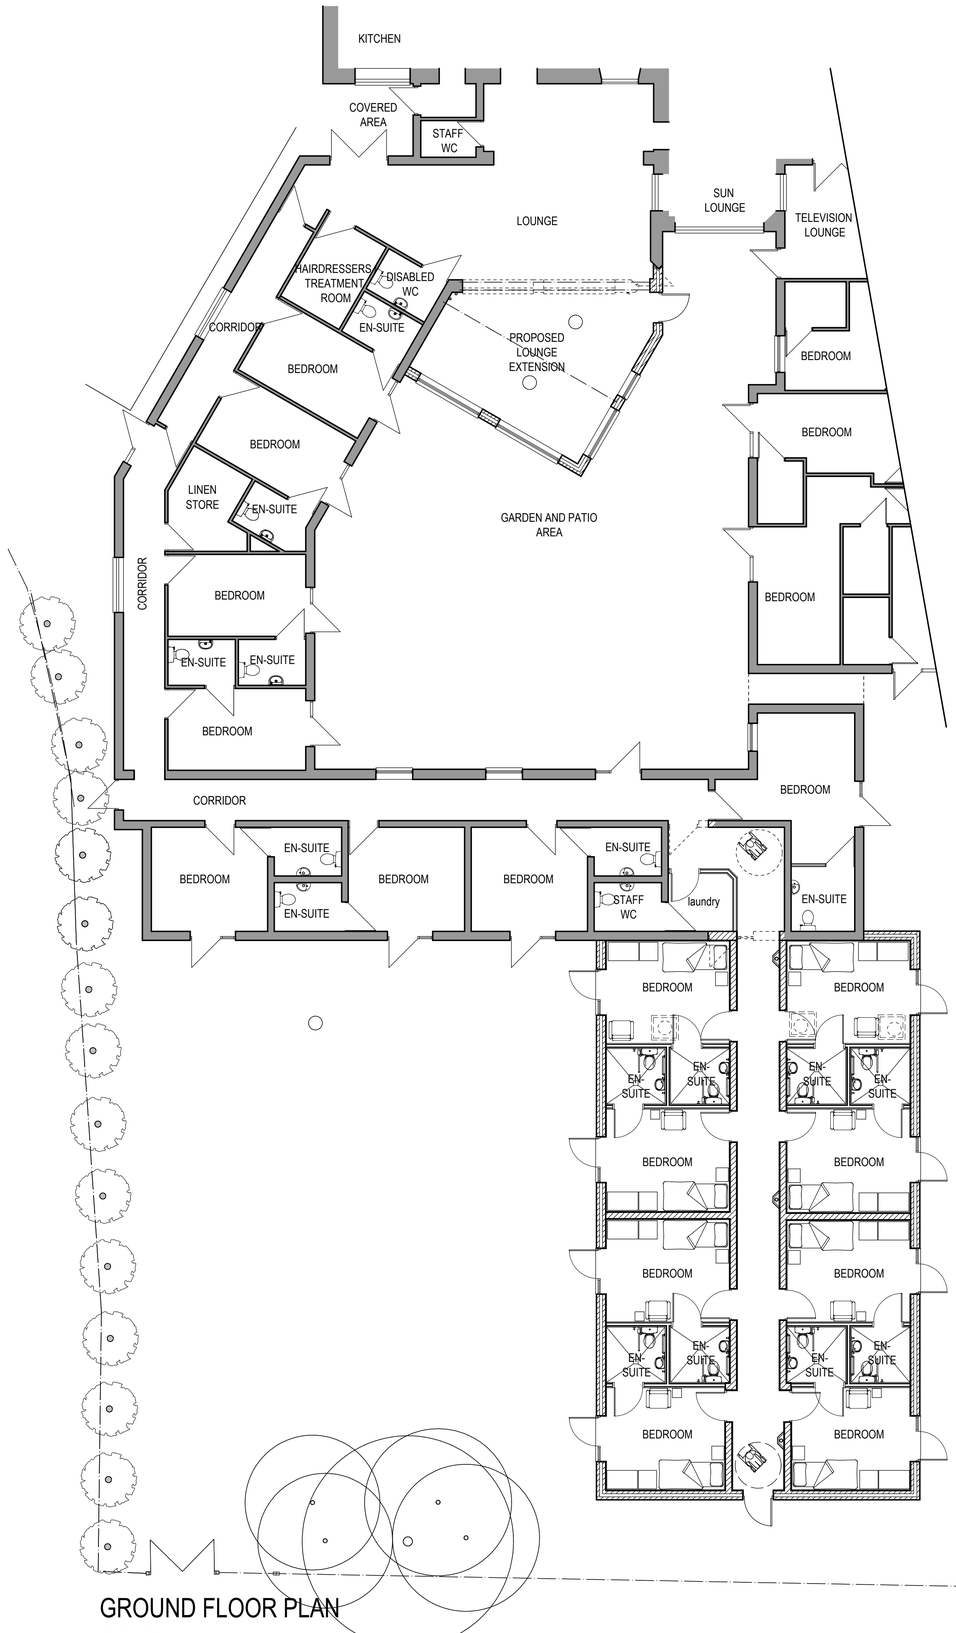

GROUND FLOOR PLAN

SCALE 1:100

scale bar @ 1:100

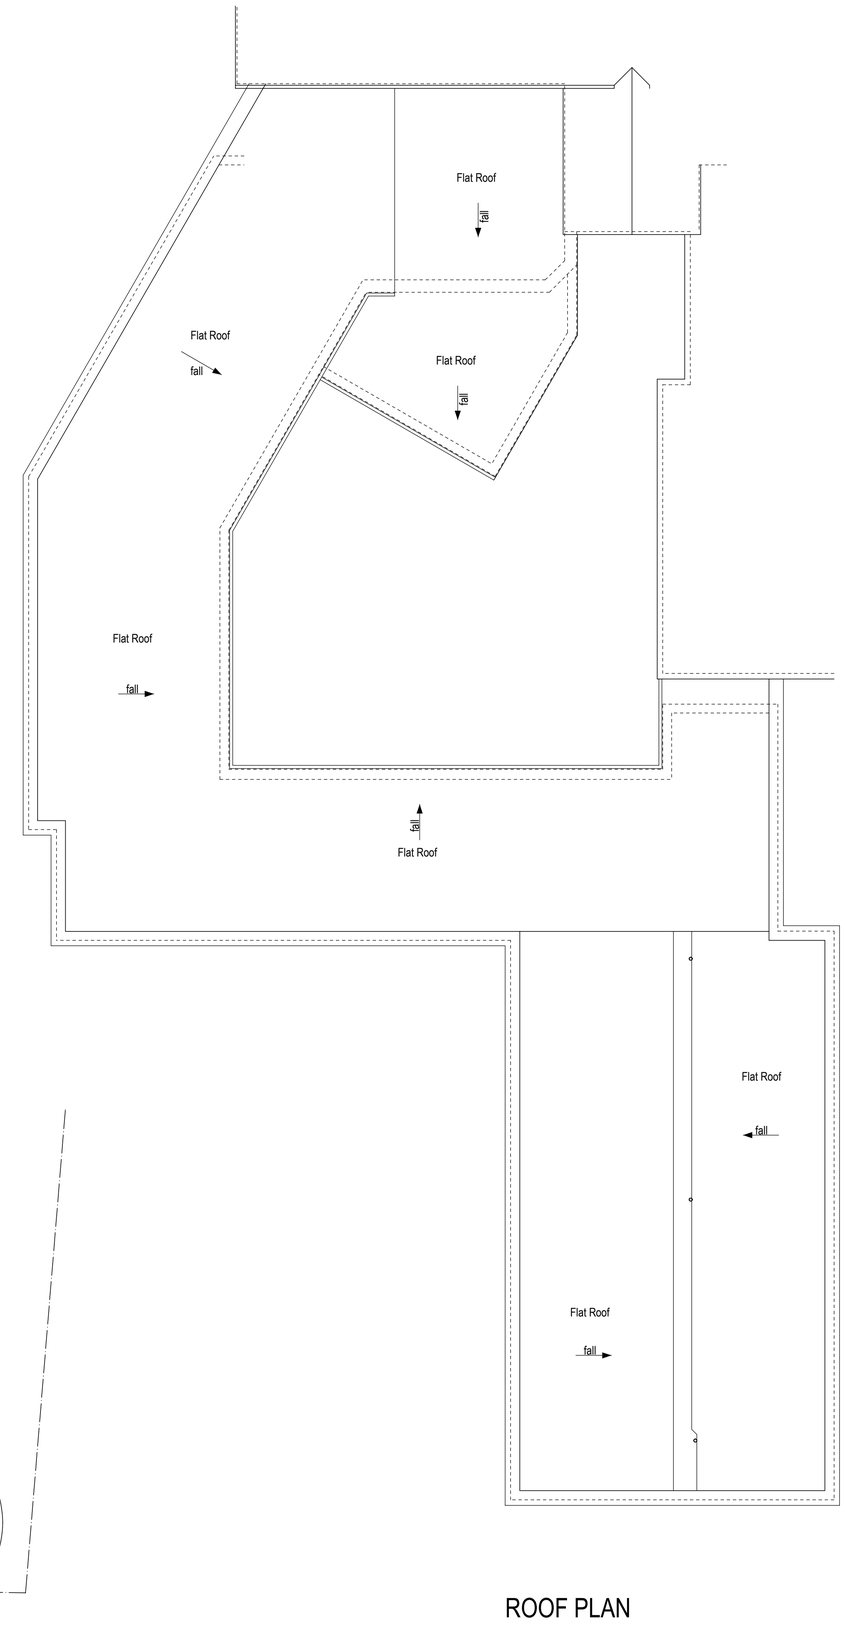

ROOF PLAN

SCALE 1:100

scale bar @ 1:100

THE ELIZABETH HOUSE REST HOME

PROPOSED EXTENSIONS TO
THE ELIZABETH HOUSE REST HOME,
SANDY HILL,
WERRINGTON,
STOKE-ON-TRENT,
STAFFS,
ST9 0ET.

FLOOR PLAN & ROOF PLAN
PROPOSAL SCHEME

Date	Sheet	Scale
OCT 2009	A1	1:100
Drg No.	Rev.	Drawn
2009-1649-04	A	ASR

Rev. A 16/11/2009 AMENDED TO SUIT CLIENTS REQUIREMENTS

SAMMONS Architectural LIMITED
Chartered Institute of Architectural Technologists
10 Cawdry Buildings, Fountain Street, Leek, ST13 6JP
Telephone + Fax 01538 386002
E-mail: info@sammonsltd.co.uk

This drawing is copyright. Do not scale.
All dimensions must be checked prior to commencement.