

Front Elevation



Side Elevation



Rear Elevation

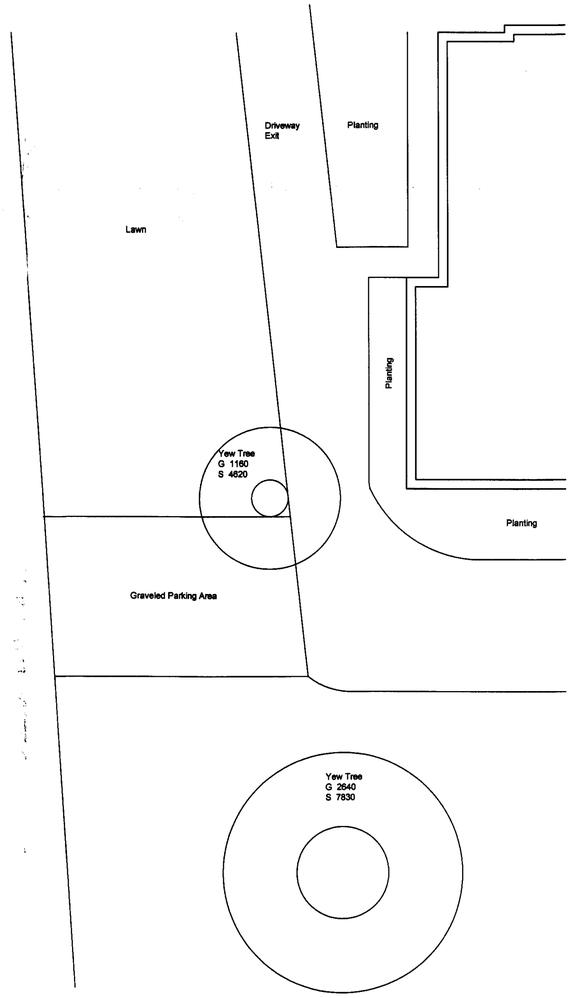

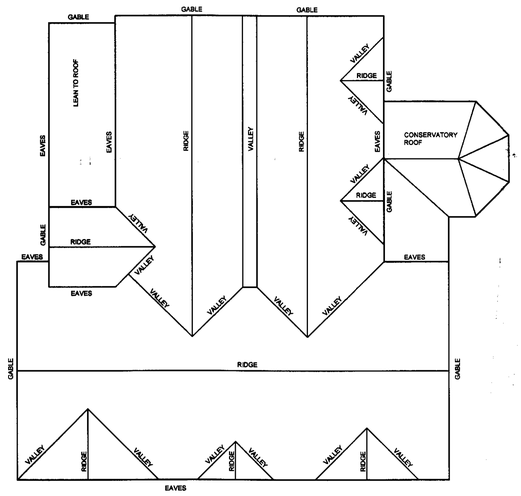

Existing Roof Plan

09/01194/ FUL 11 DEC 2009 - S M -

09/01199/ CONSER 11 DEC 2009 - S M -

0m 0.5 1 1.5 2 3 4 5m

SCALE 1:50

0m 0.5 1 1.5 2 3 4 5m

SCALE 1:100

Rev.	Revision Description	Drn			Date

A.J.Startin
Technical Services
62 Carter Street
Uttoxeter
Staffs. ST14 8EU
Tel: 01889 568056
Fax: 01889 569805

Client:

Mr and Mrs Blatherwick
The Old Vicarage
Dimble Lane, Alton

Title:

Existing
Plans and elrvations

Drawn by:	Date:	Index No.:
AJS	June 2009	

Scales:

1 : 100 1 : 50 Drawing Size A1

Drawing No:	Revision
1756 - 1	