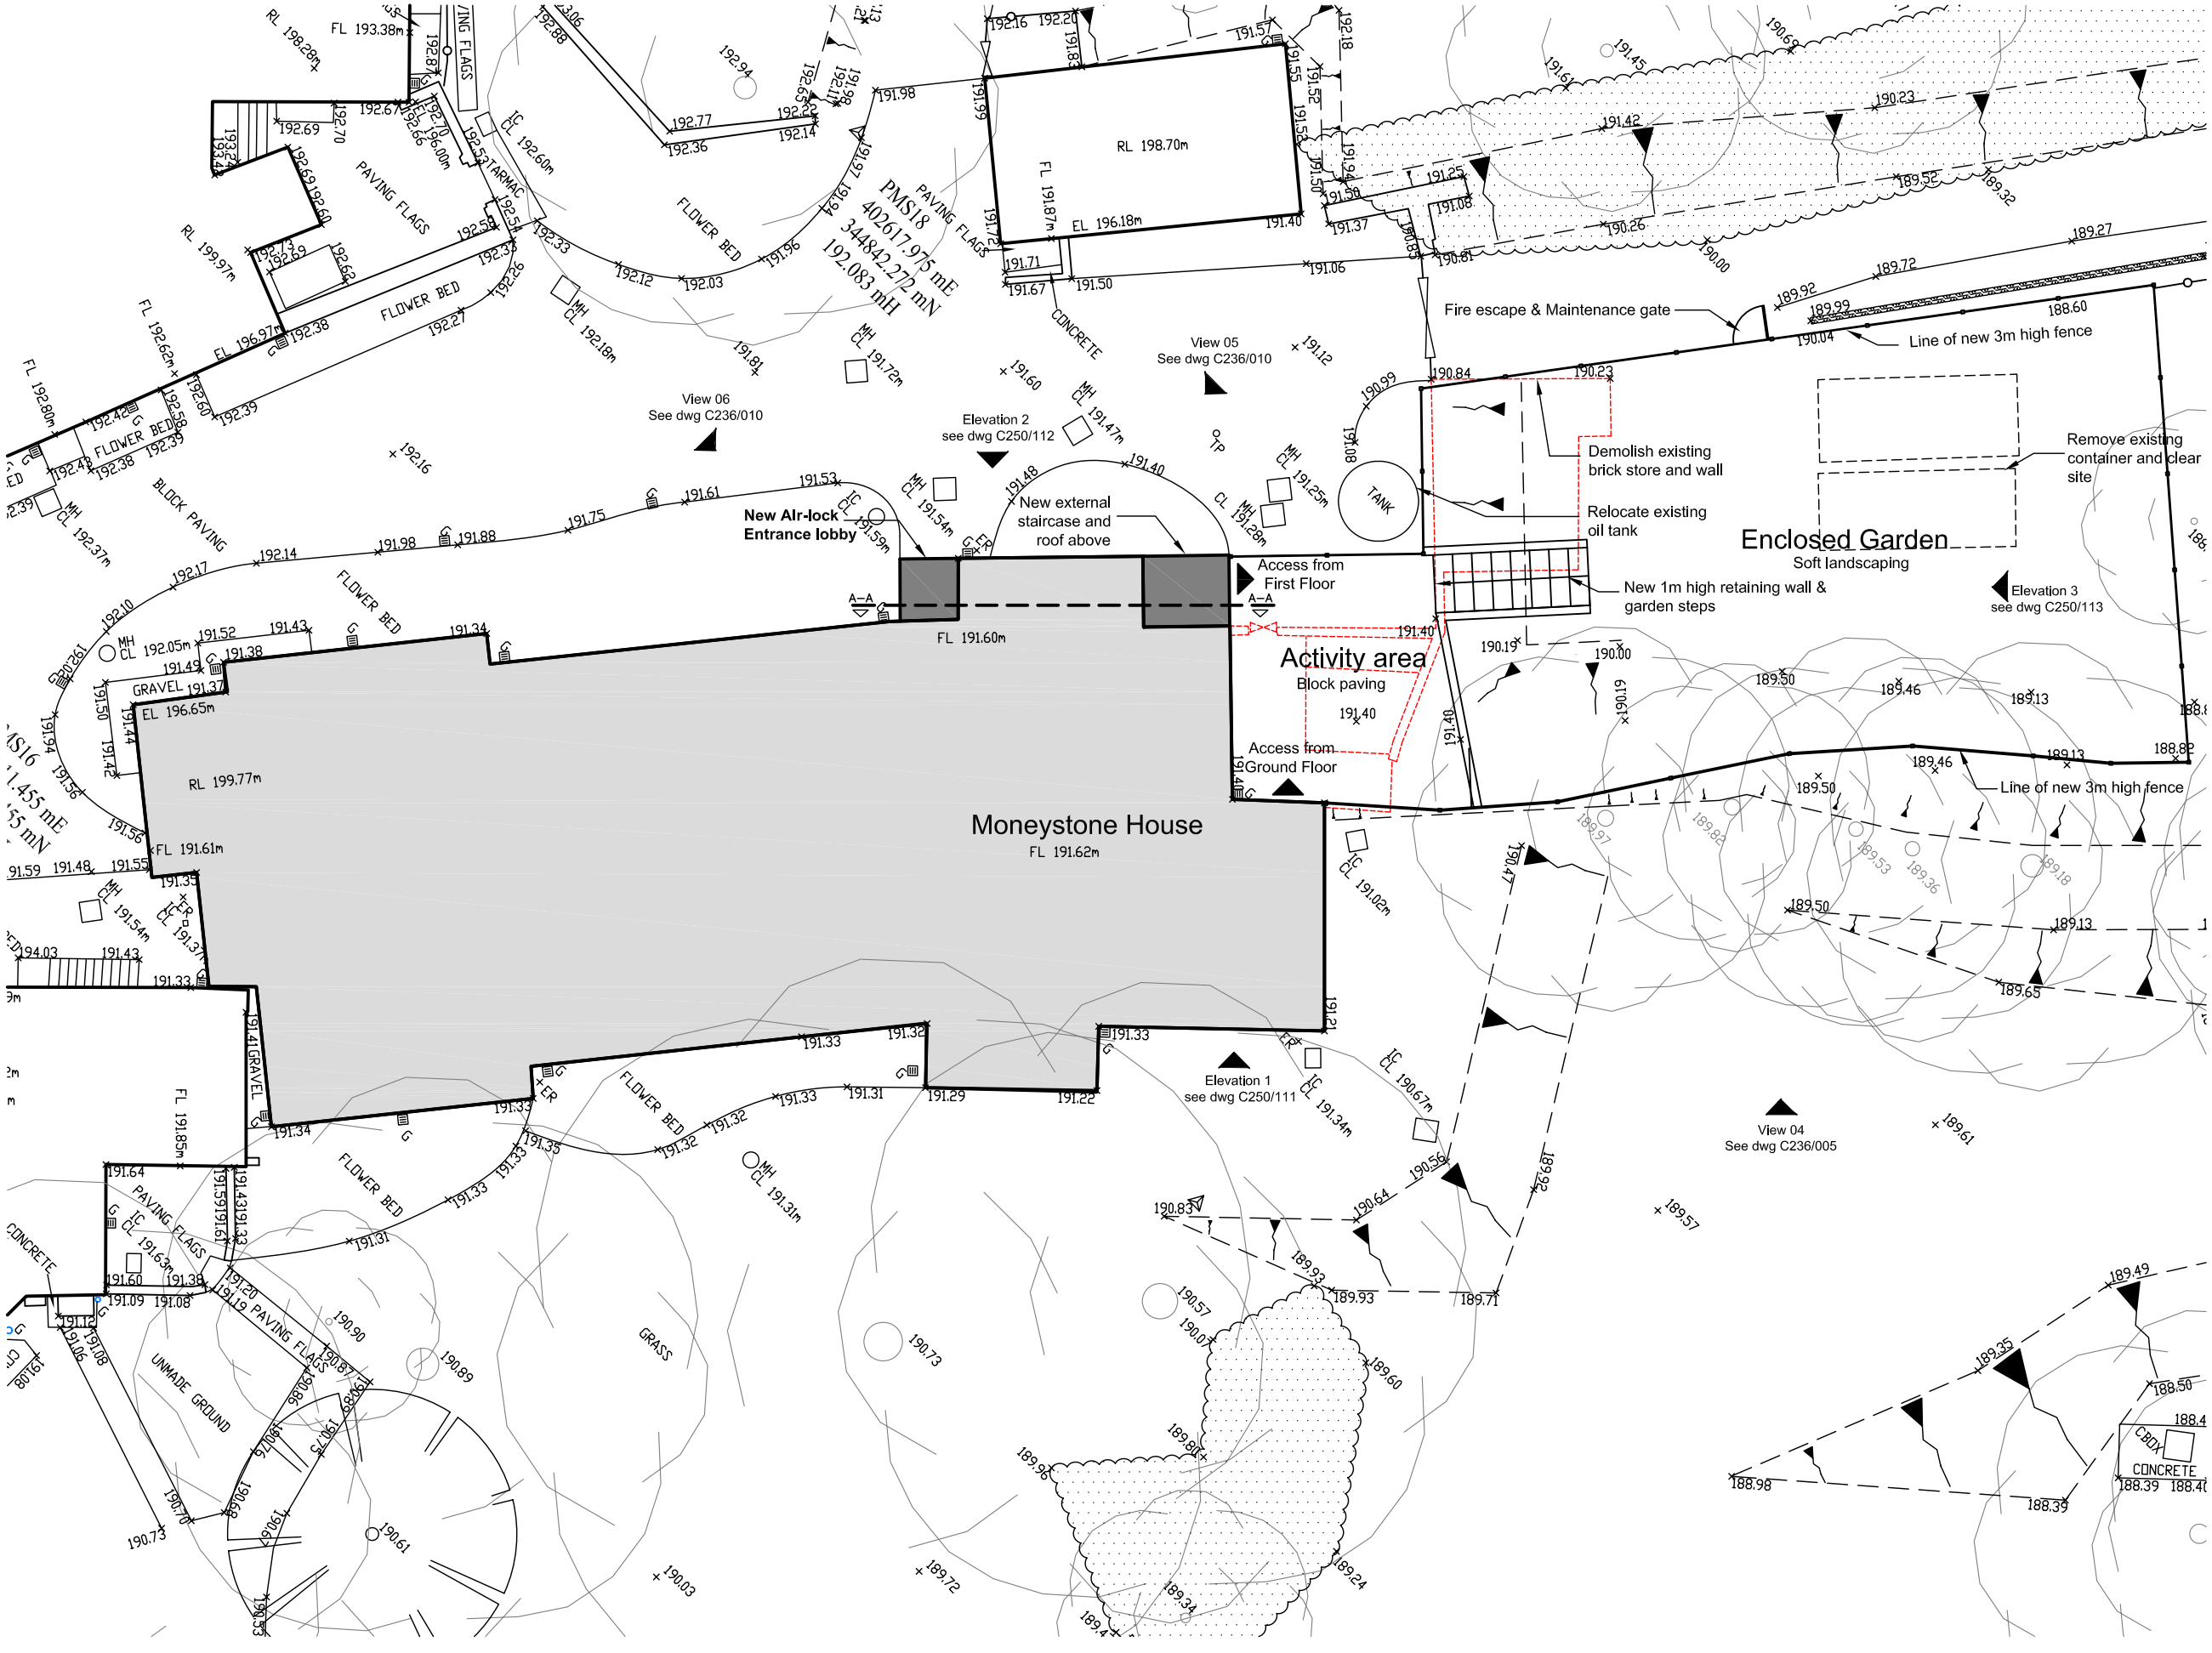

Moneystone House
FL 191.62m
RL 199.77m
RL 198.70m
EL 196.18m
EL 196.65m
FL 191.60m
FL 191.61m
FL 191.85m
New Air-lock Entrance lobby
New external staircase and roof above
Access from First Floor
Access from Ground Floor
Activity area
Block paving
Enclosed Garden
Soft landscaping
Demolish existing brick store and wall
Relocate existing oil tank
New 1m high retaining wall & garden steps
Remove existing container and clear site
Fire escape & Maintenance gate
Line of new 3m high fence
Line of new 3m high fence
TANK
PMS18
402617.975 mE
344842.272 mN
192.083 mH
View 04
See dwg C236/005
View 05
See dwg C236/010
View 06
See dwg C236/010
Elevation 1
see dwg C250/111
Elevation 2
see dwg C250/112
Elevation 3
see dwg C250/113
PAVING FLAGS
FLOWER BED
BLOCK PAVING
GRAVEL
UNMADE GROUND
GRASS
CONCRETE
TARMAC
FLOWER BED
FLOWER BED
FLOWER BED
FLOWER BED
FLOWER BED
FLOWER BED
PAVING FLAGS
PAVING FLAGS
PAVING FLAGS