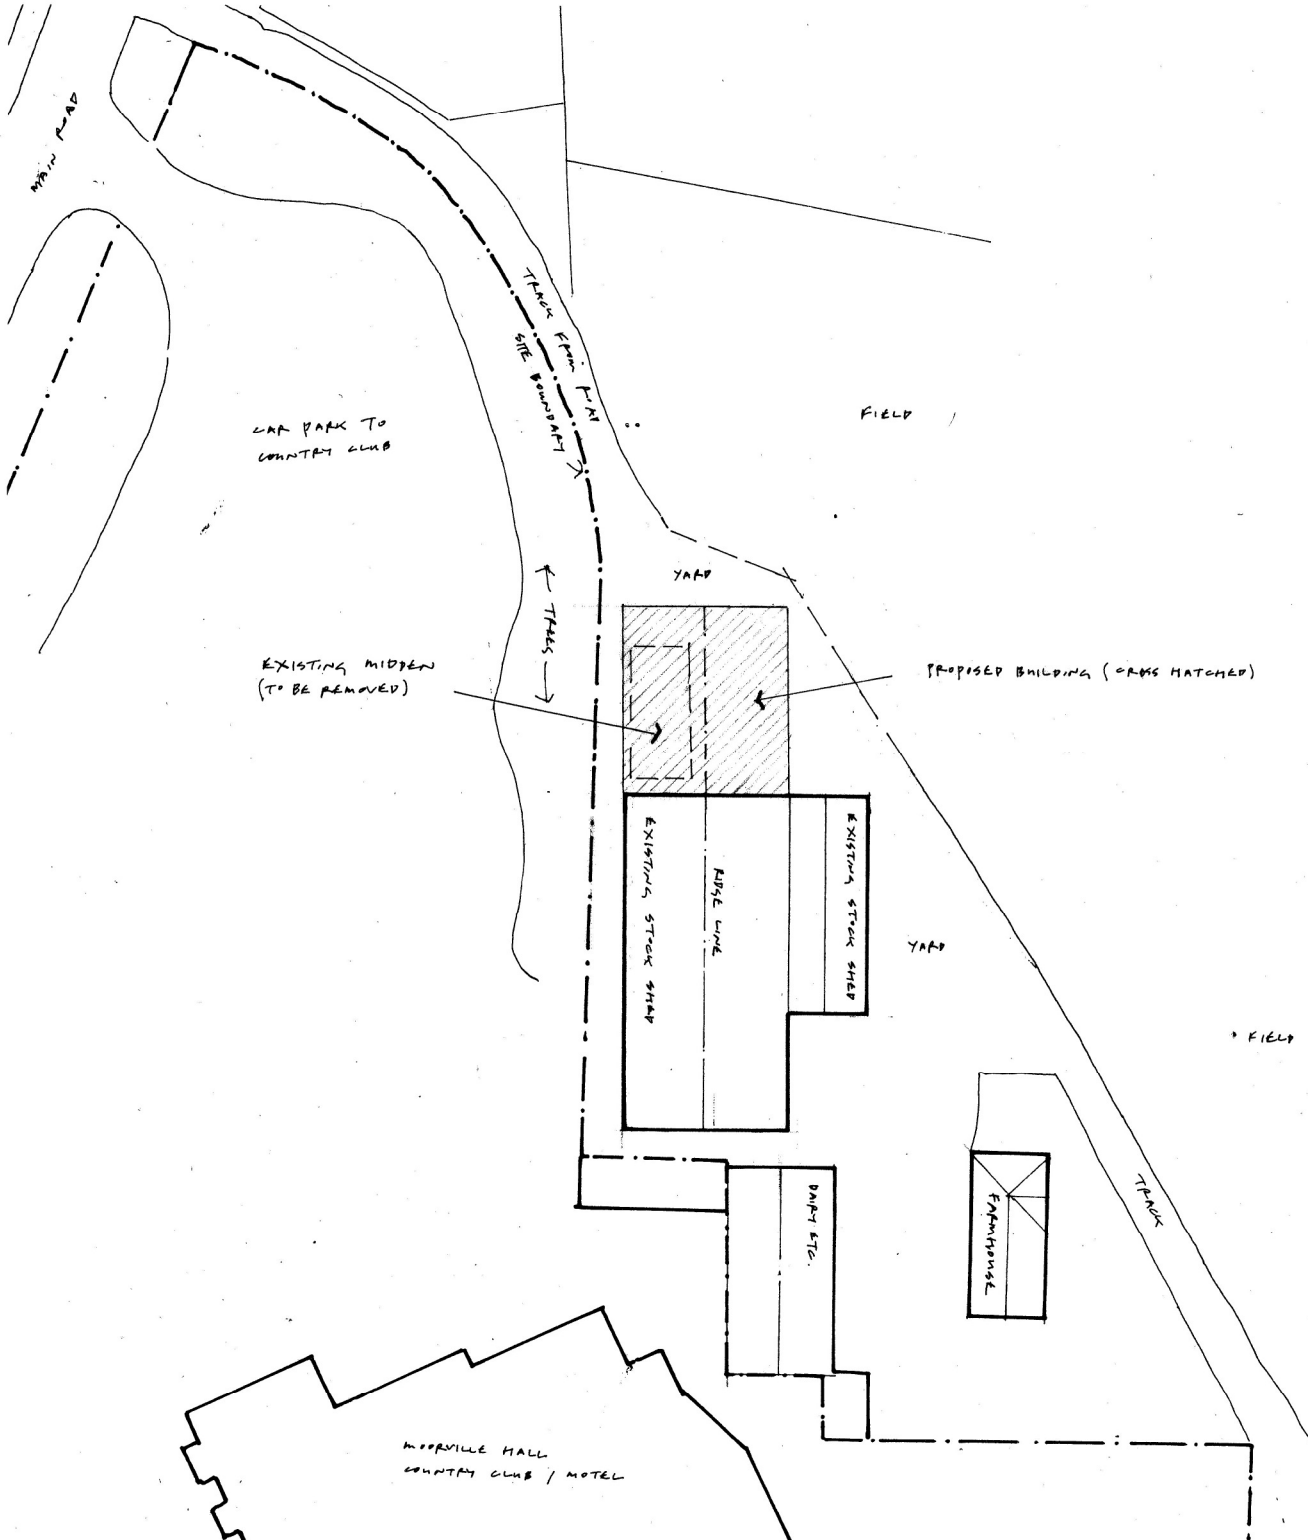

ROB*ert* L **FORD**

private architectural practitioner and rural development consultant

PARKSIDE PARK ROAD LEEK STAFFORDSHIRE ST13 8JT

roblford@btopenworld.com / 01538 398290 / 07969 68 68 86

FARM DATA

HOLDING SIZE: 37 Ha

STOCK: 100 plus DAIRY COWS

35 0 – 6 MONTH STIRKS

35 6M TO 2 YEARS REPLACEMENT HEIFERS / BEEF X

FORAGE: 50% SELF FOUND / 50% BOUGHT IN

LAND CLASSIFICATION: LFA / NVZ

NORTH

DRAWING NO. **MLC Ag2 02 BLOCK PLAN / FARM DATA** 1:500 @A3

PROPOSED AGRICULTURAL BUILDING (FODDER/TRACTOR AND EQUIPMENT STORE) AT **MOORVILLE HALL FARM** LEEK ROAD CELLARHEAD ST9 0DG

08 2016