**ROB**ert L **FORD**

*private architectural practitioner and rural development consultant*

**PARKSIDE PARK ROAD LEEK STAFFORDSHIRE ST13 8JT**

robtford@btopenworld.com / **01538 398290 / 07969 68 68 86**

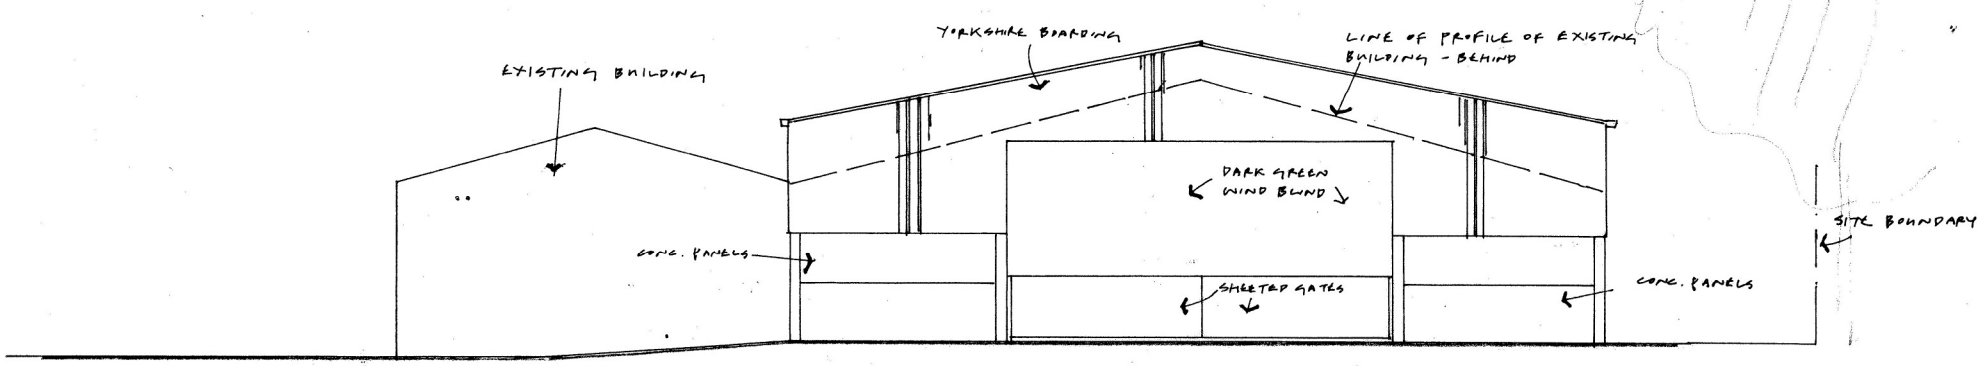


**NORTH**

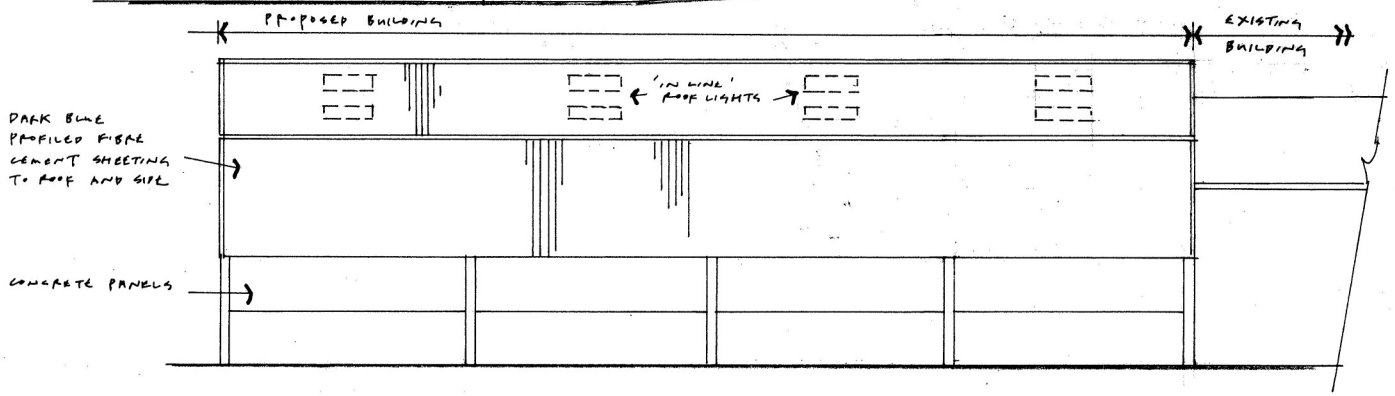


**WEST**

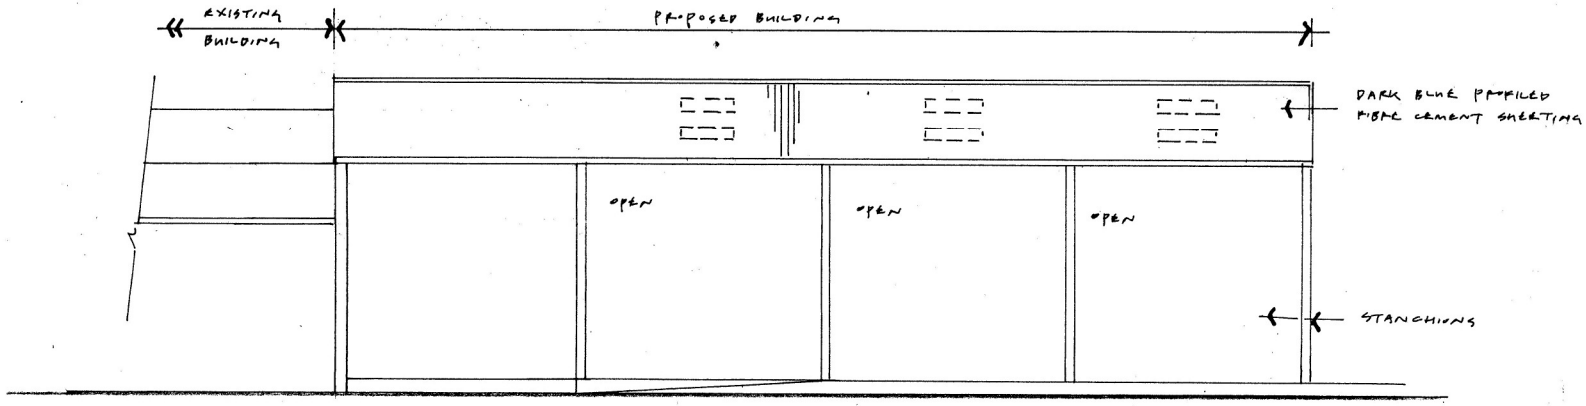


**EAST**

DRAWING NO. **MLC Ag2 04 ELEVATIONS** 1:100 @A3

PROPOSED AGRICULTURAL BUILDING (FODDER/TRACTOR AND EQUIPMENT STORE) AT **MOORVILLE HALL FARM** LEEK ROAD CELLARHEAD ST9 0DG

08 2016

**1 METRE X 5 METRES AT 1:100 SCALE**

