

ROB*ert* L **FORD**

private architectural practitioner and rural development consultant

PARKSIDE PARK ROAD LEEK STAFFORDSHIRE ST13 8JT

robiford@btopenworld.com / 01538 398290 / 07969 68 68 86

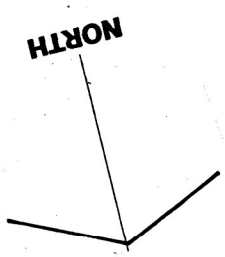

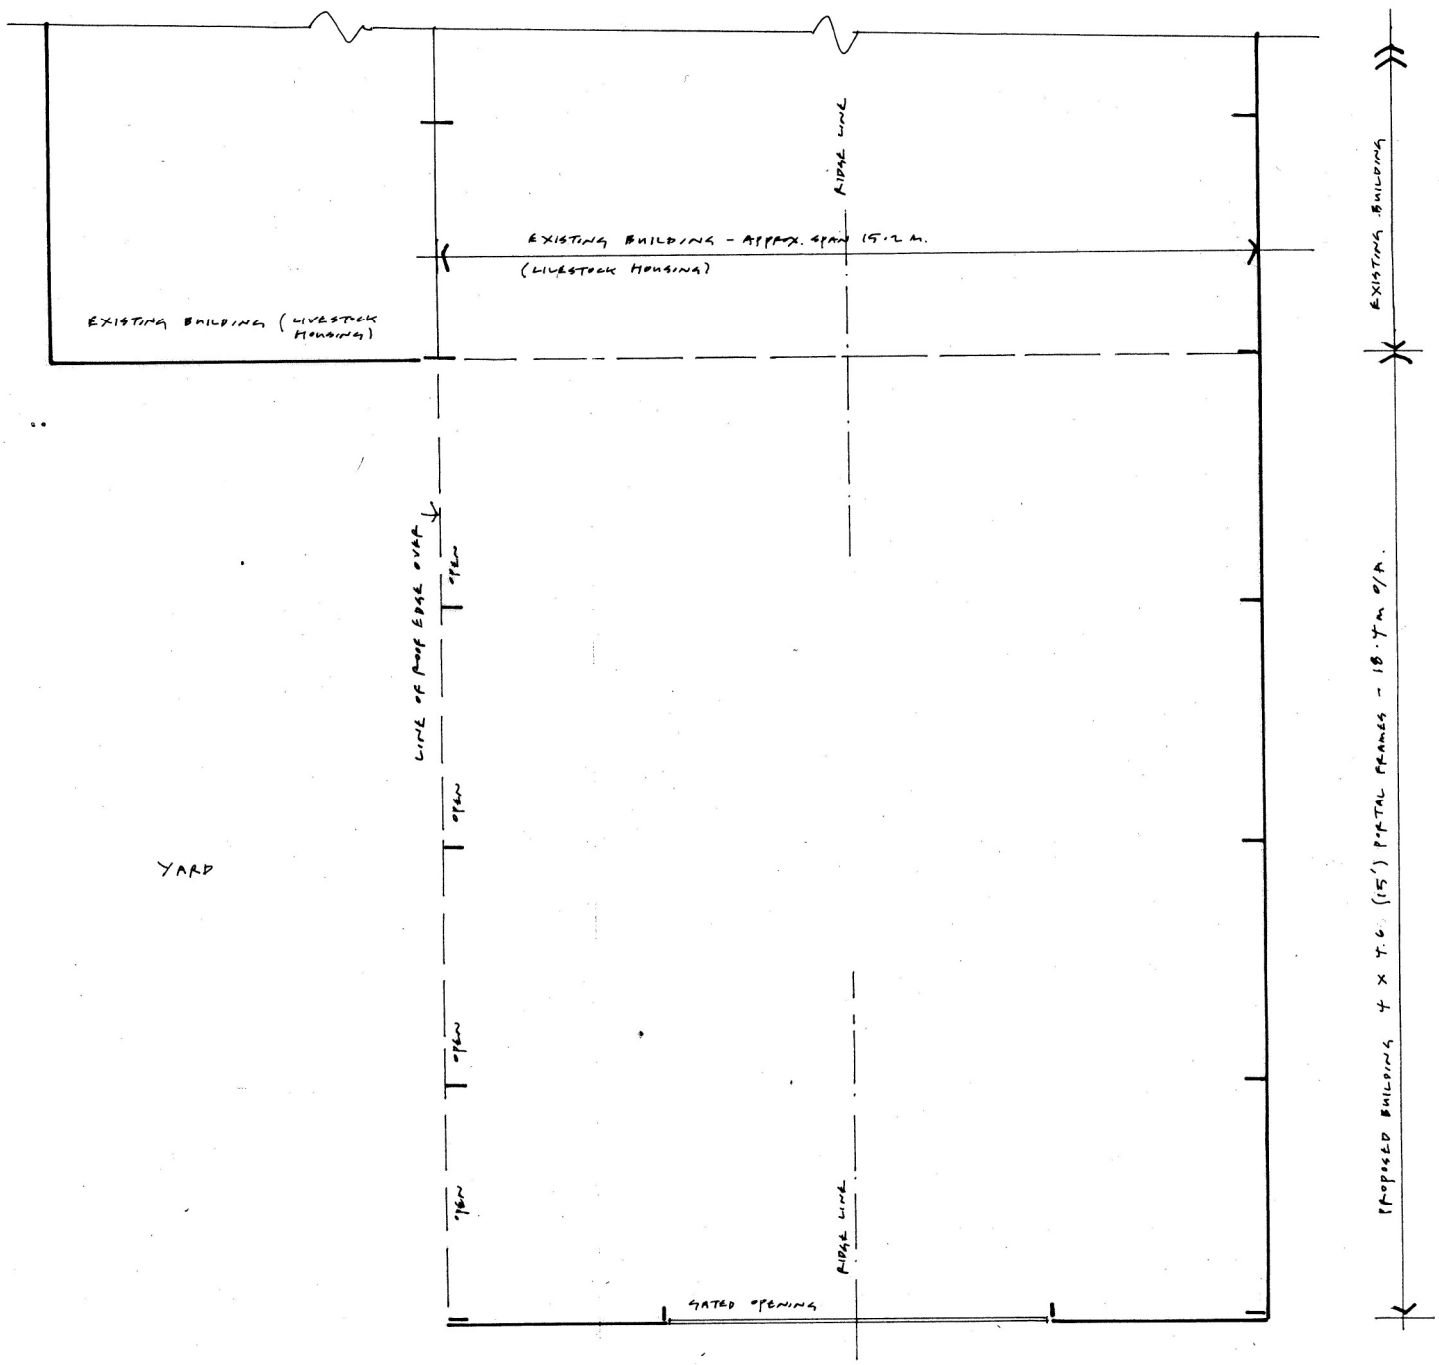

1 METRE X 5 METRES AT 1:100 SCALE

DRAWING NO. **MLC Ag2 03 FLOOR PLAN** 1:100 @A3

PROPOSED AGRICULTURAL BUILDING (FODDER/TRACTOR AND EQUIPMENT STORE) AT **MOORVILLE HALL FARM** LEEK ROAD CELLARHEAD ST9 0DG

08 2016