ROB*ert* L FORD

private architectural practitioner and rural development consultant

PARKSIDE PARK ROAD LEEK STAFFORDSHIRE ST13 8JT

robiford@btopenworld.com / 01538 398290 / 07969 68 68 86

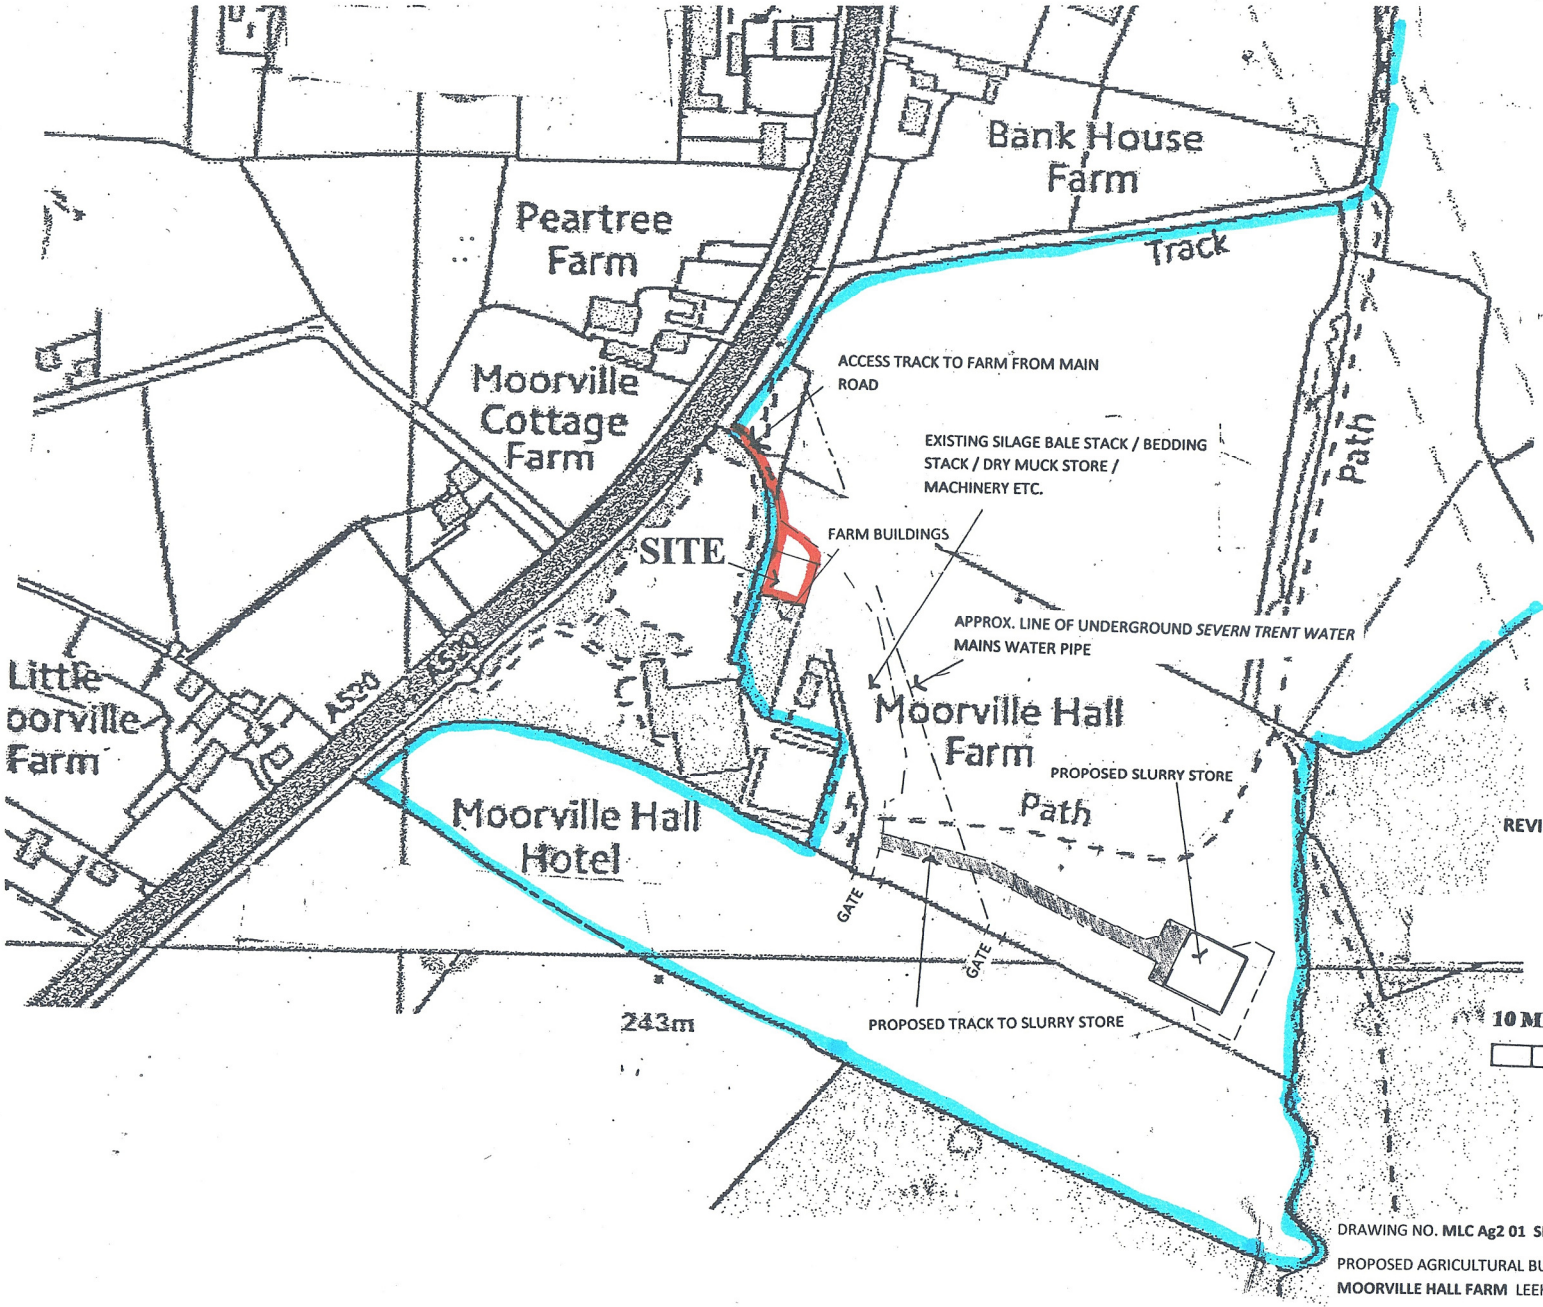

NORTH

NORTH

REVISIONS

10 METRES X 20 METRES X 10 AT 1:2500 SCALE

DRAWING NO. **MLC Ag2 01 SITE LOCATION** 1:2500 @A3

PROPOSED AGRICULTURAL BUILDING (FODDER/TRACTOR AND EQUIPMENT STORE) AT **MOORVILLE HALL FARM** LEEK ROAD CELLARHEAD ST9 0DG

08 2016