SCALE 1:1000

PROPOSED. HILL RISE BENTY GRANGE LANE [TITLE] WINKHILL ST13 7PU

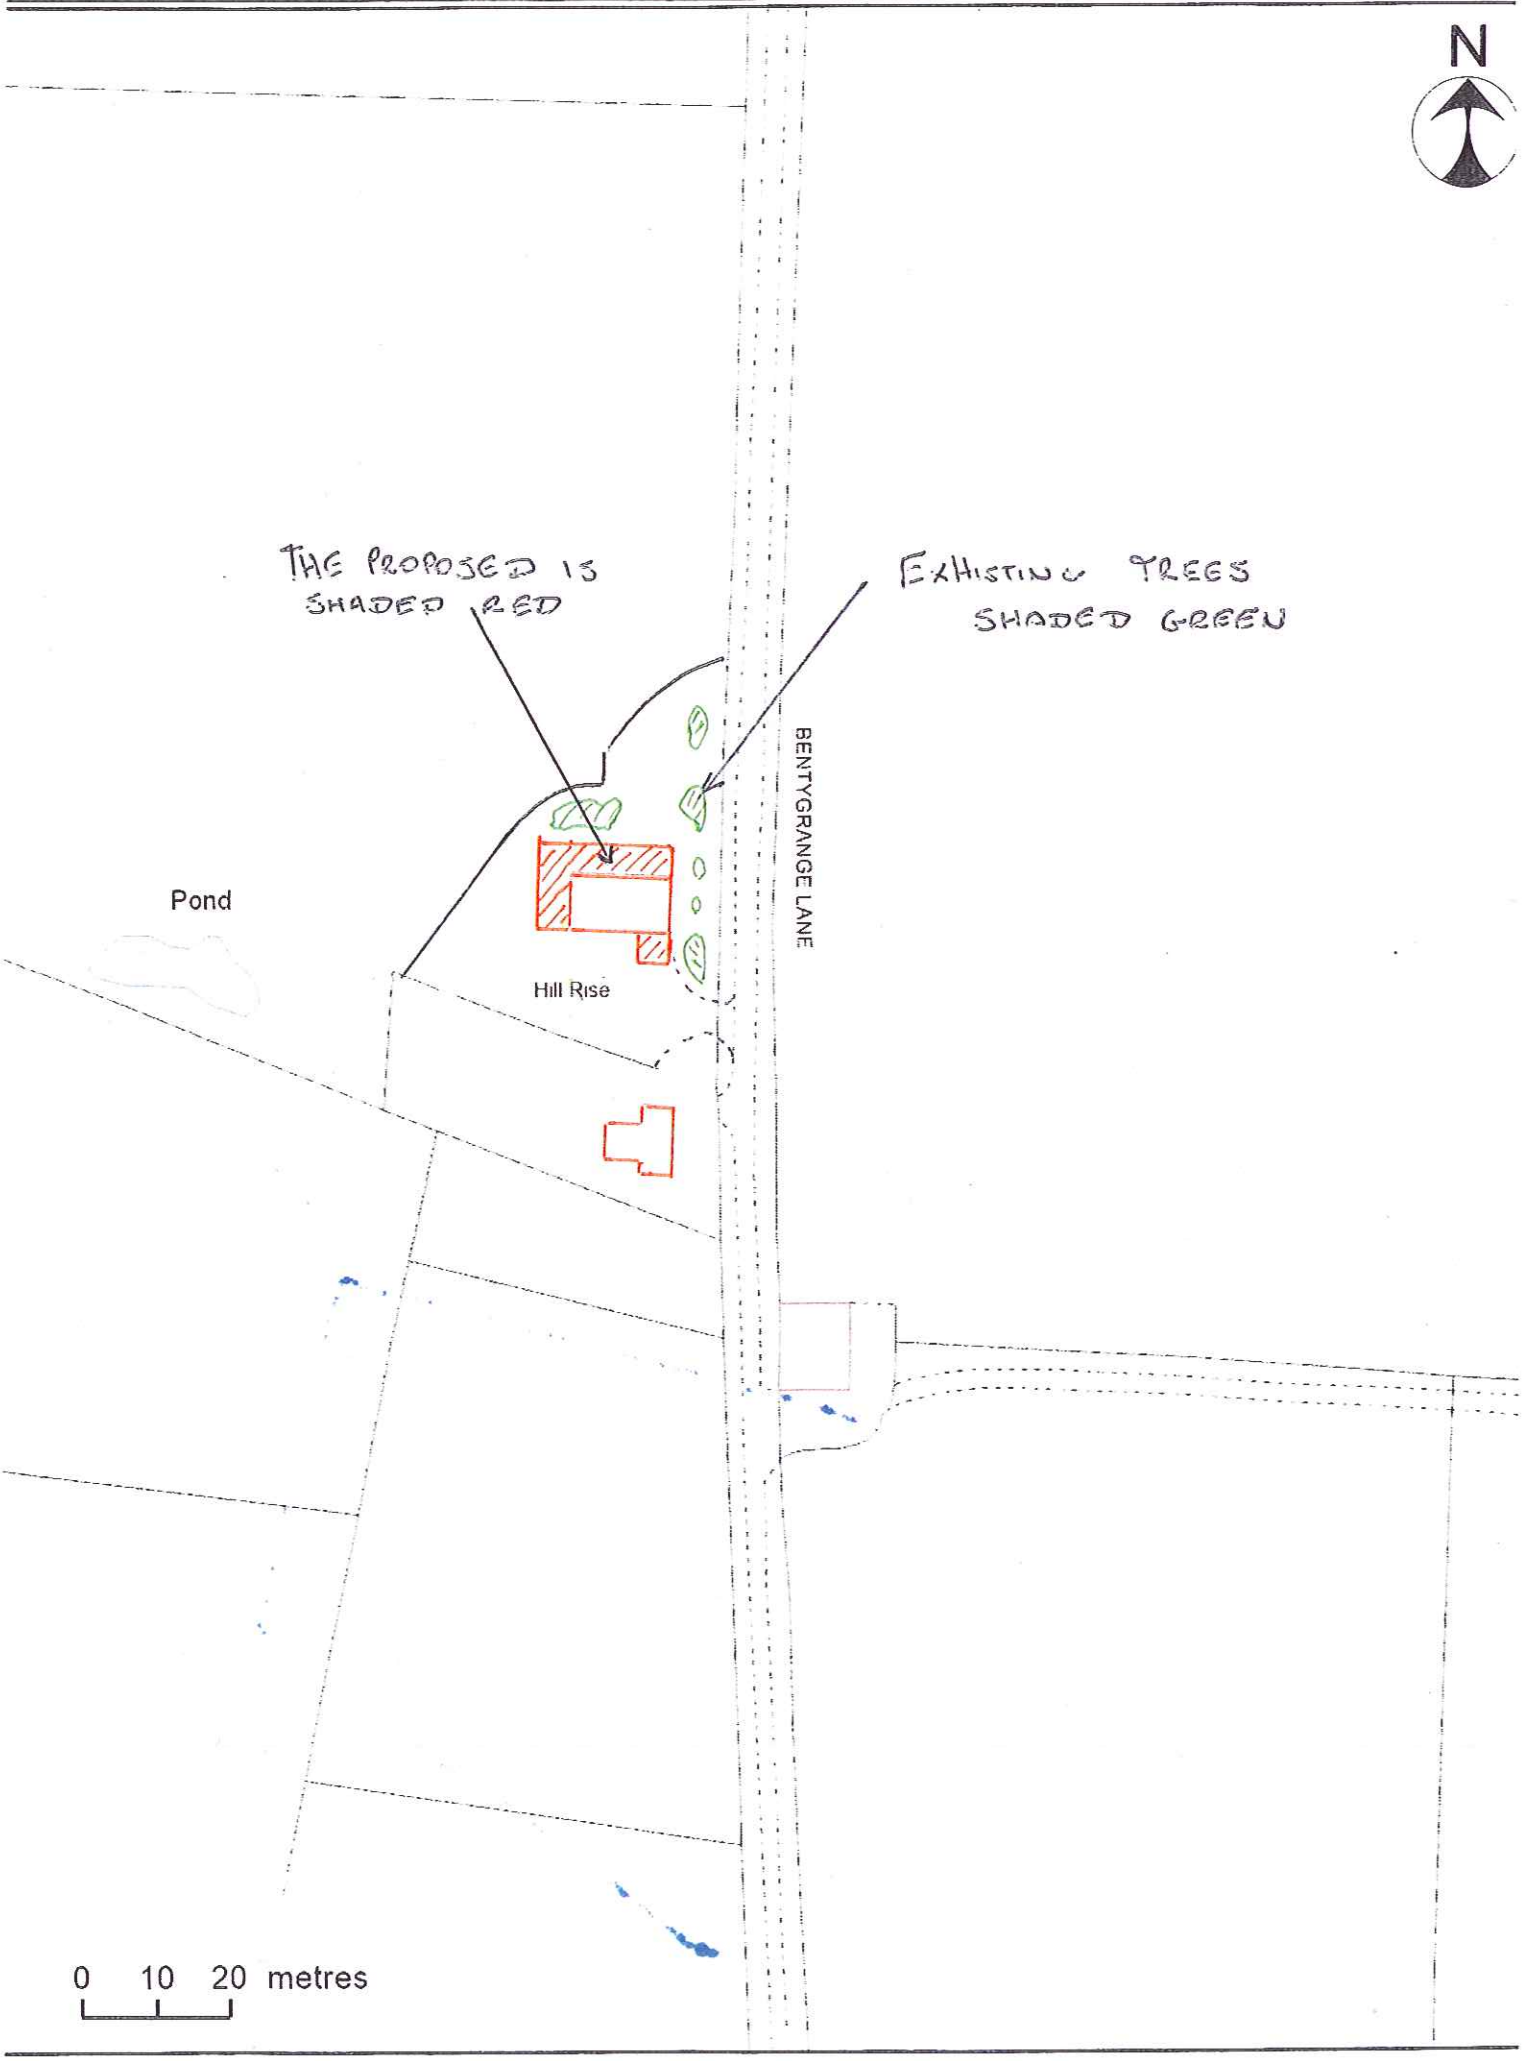

© Crown copyright and database rights 2015 Ordnance Survey 100018384.

Date: 17 August 2016