ROOF & BLOCK PLAN

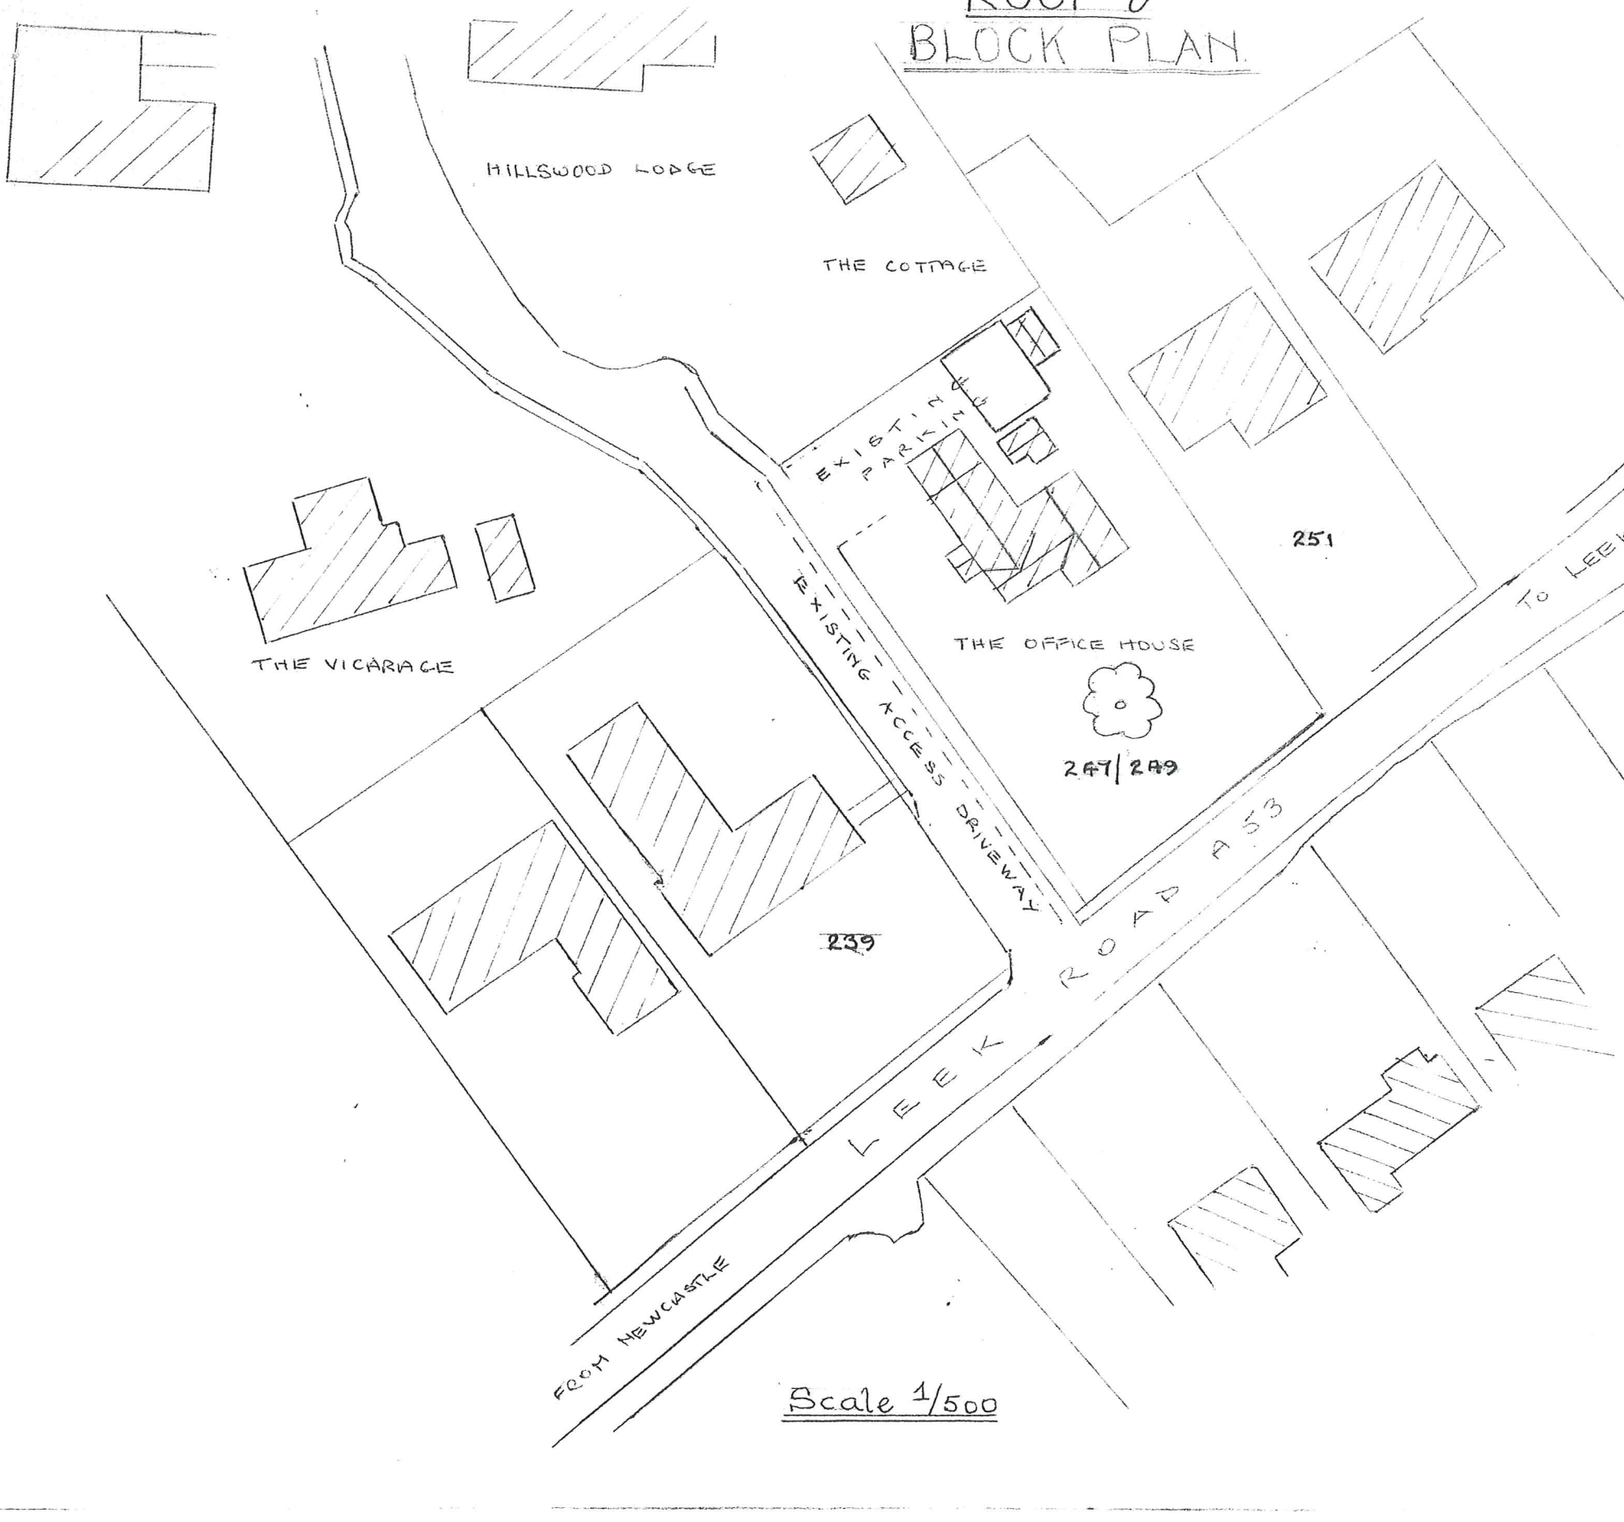

Scale 1/500

LOCATION PLAN. SCALE 1/2500

