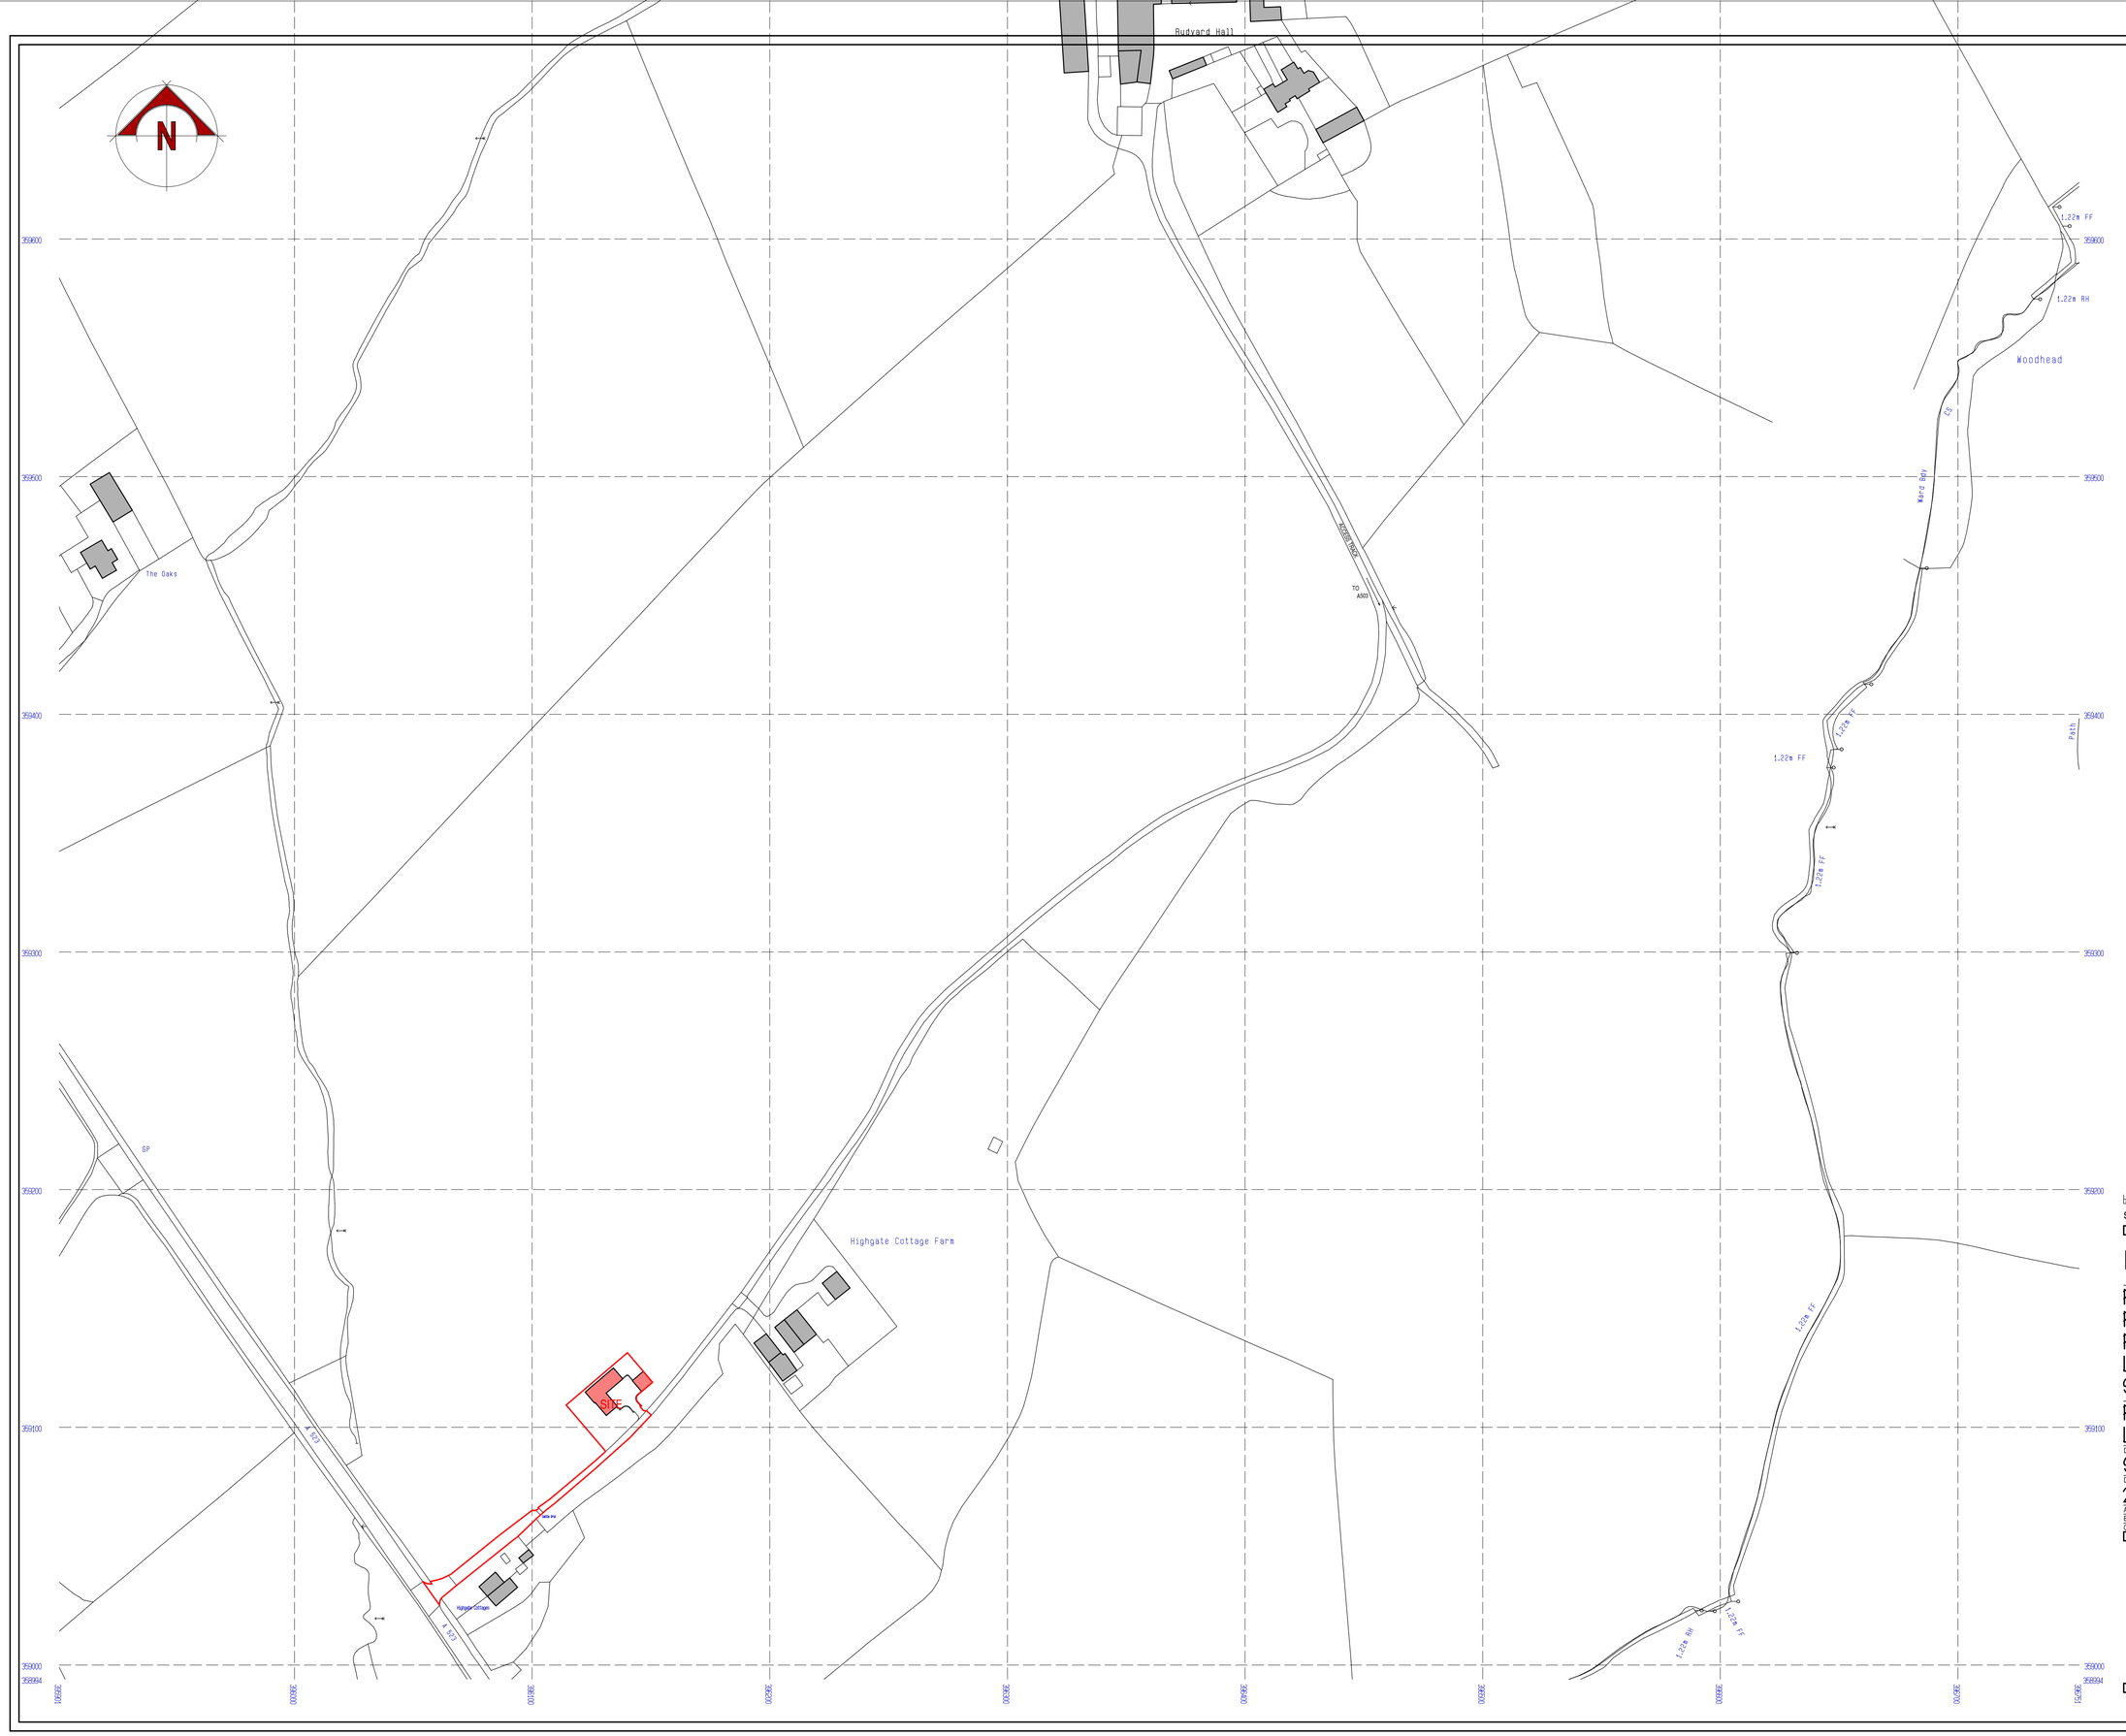

Serial number: 83113
© Crown copyright and database right 2015
Ordnance Survey licence 100048957

0.0m 10.0m 20.0m 30.0m 40.0m 50.0m
scale bar @ 1:1250

Mr + Mrs Robinson

PROPOSED NEW DWELLING AT
RUDYARD HALL,
RUDYARD,
LEEK,
ST13 8PT

PLANNING APPLICATION
LOCATION PLAN

Date	Sheet	Scale
SEPT 2015	A1	1:1250
Drg No.	Rev.	Drawn
2015-2108-05	C	NAW

A - 16/02/2016 - RED EDGE UPDATED
B - 22/07/2016 - DWELLING RESITED
C - 09/08/2016 - DWELLING RESITED. DWELLING UPDATED TO MATCH DRAWINGS 05B + 06A

SAMMONS Architectural LIMITED
Chartered Institute of Architectural Technologists Registered Practice
10 Cawdry Buildings, Fountain Street, Leek. ST13 6JP
Telephone: 01538 386002
E-mail: info@sammonsltd.co.uk
Web: www.sammonsltd.co.uk

This drawing is copyright. Do not scale.
All dimensions must be checked prior to commencement.