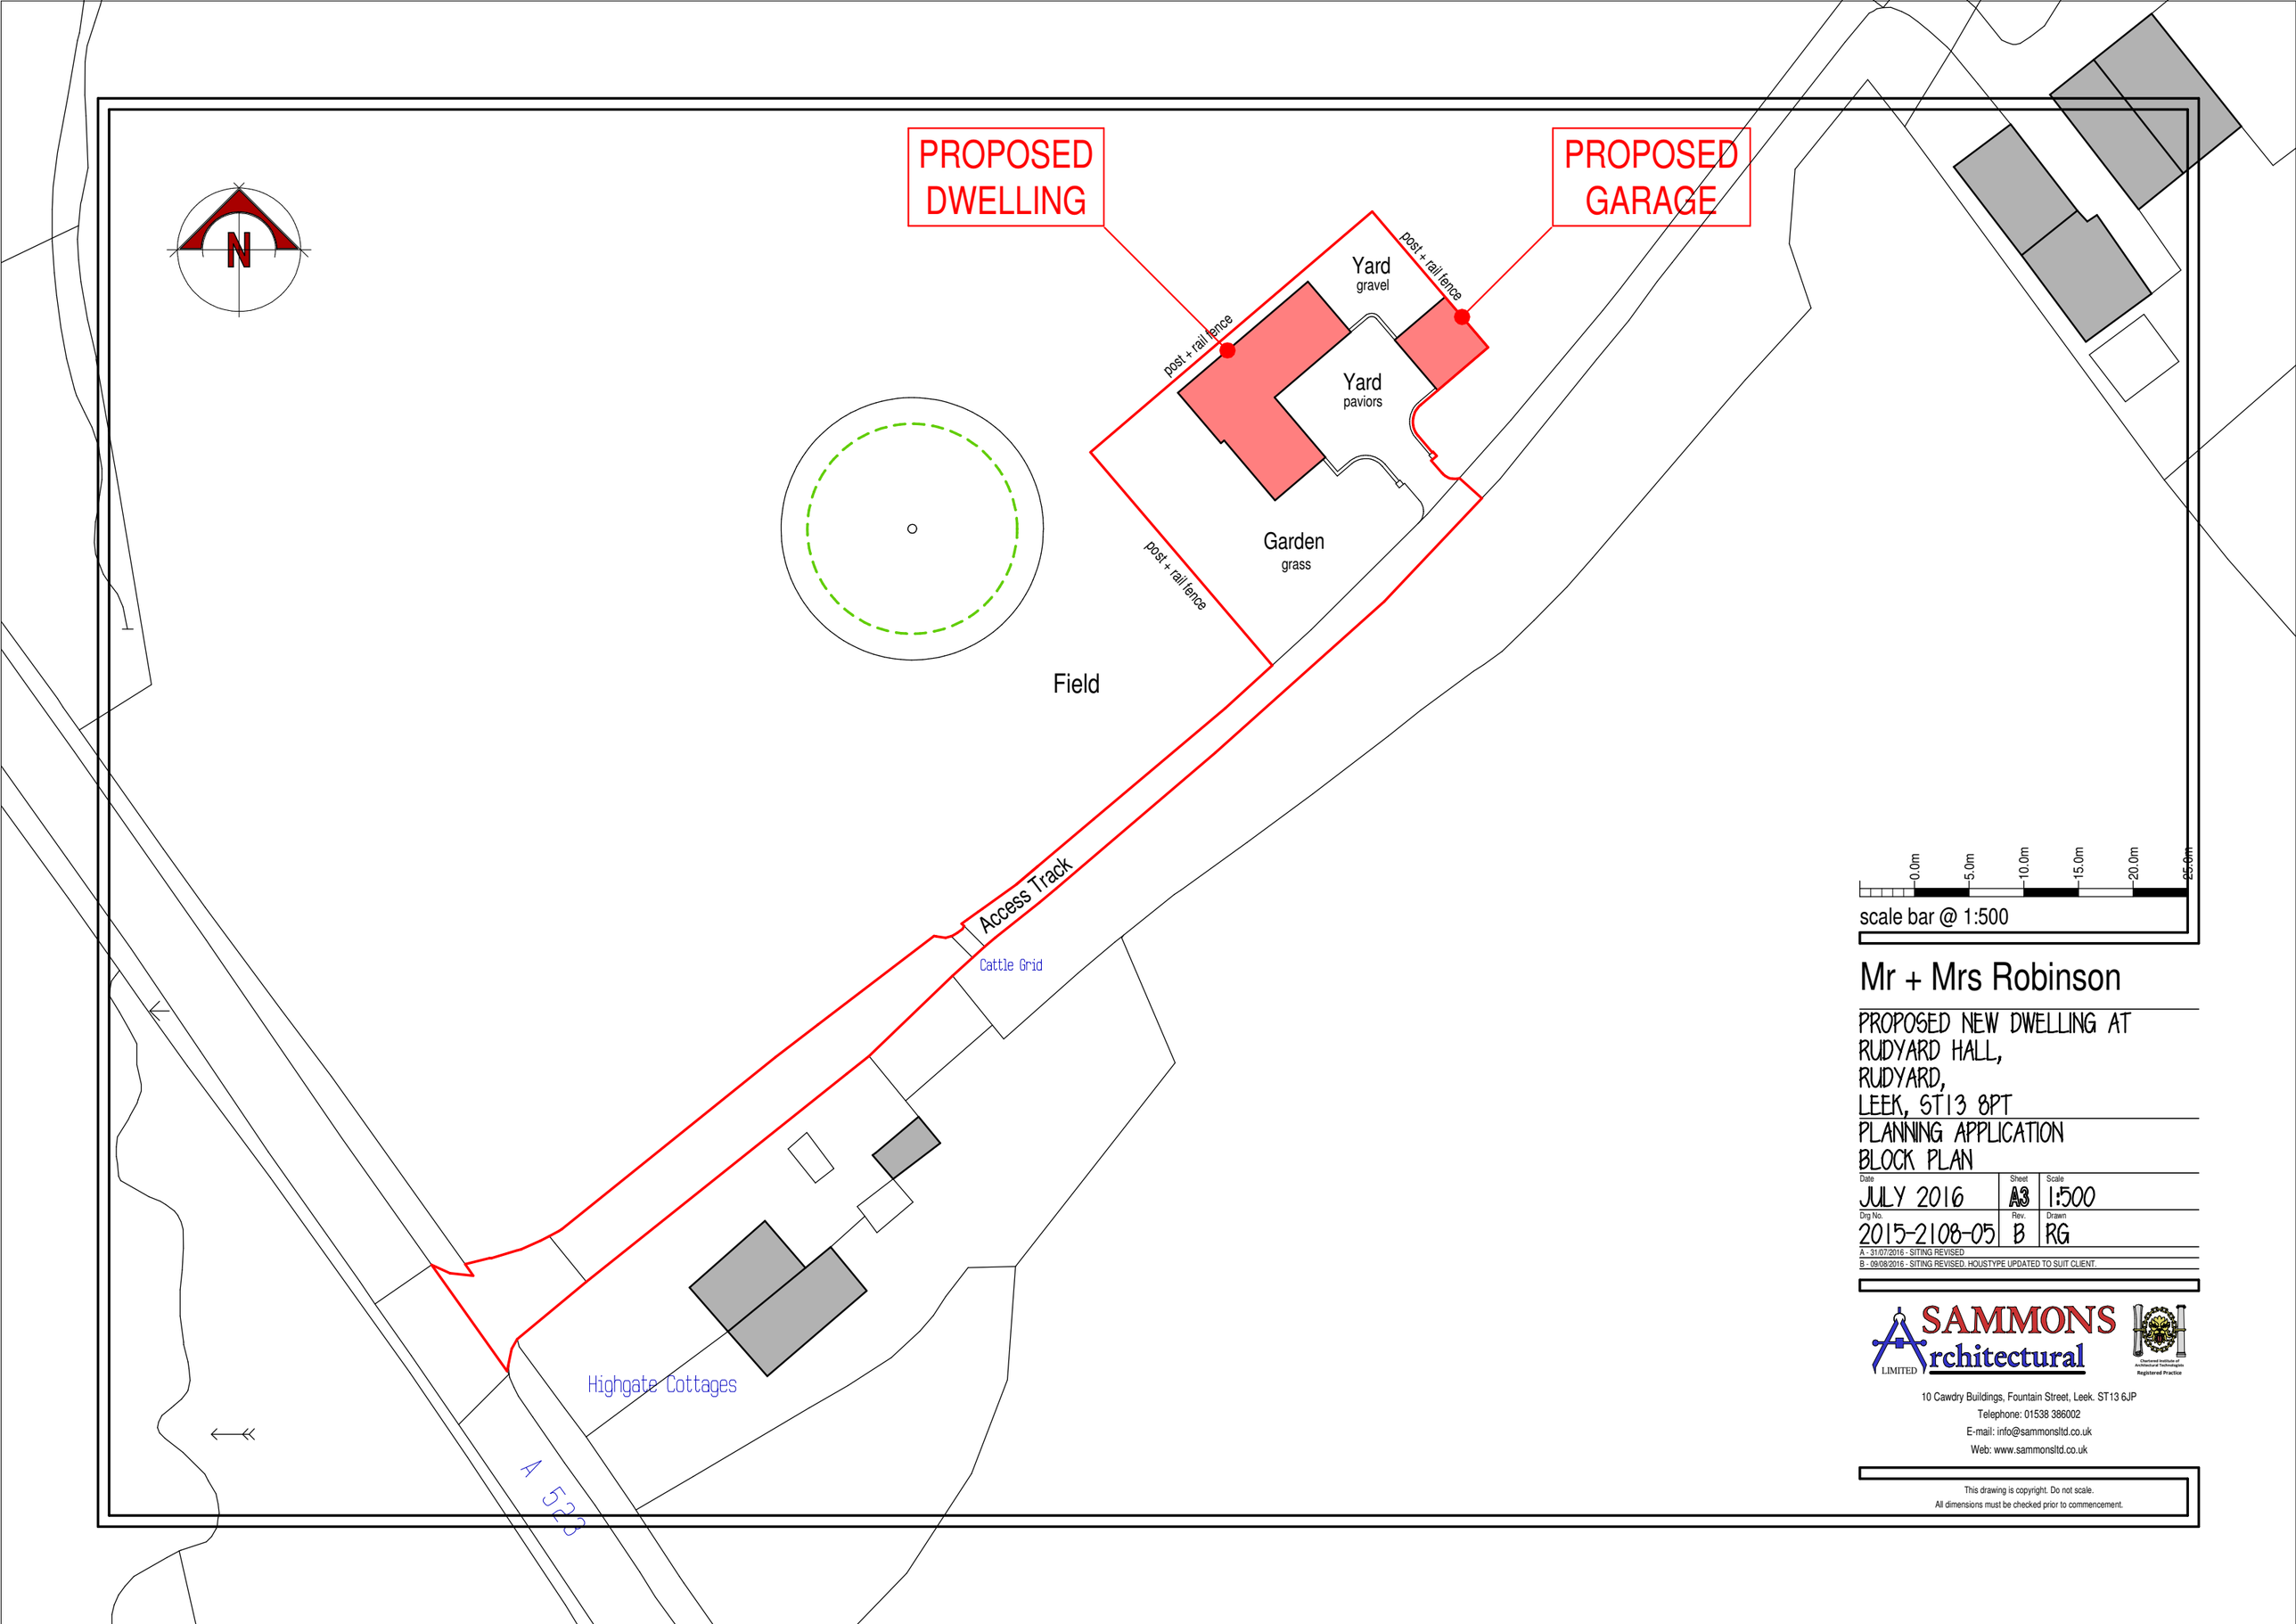

Mr + Mrs Robinson

PROPOSED NEW DWELLING AT
RUDYARD HALL,
RUDYARD,
LEEK, ST13 8PT

PLANNING APPLICATION
BLOCK PLAN

Date	Sheet	Scale
JULY 2016	A3	1:500
Drg No.	Rev.	Drawn
2015-2108-05	B	RG

A - 31/07/2016 - SITING REVISED
B - 09/08/2016 - SITING REVISED. HOUSTYPE UPDATED TO SUIT CLIENT.

SAMMONS Architectural LIMITED
Chartered Institute of Architectural Technologists Registered Practice
10 Cawdry Buildings, Fountain Street, Leek. ST13 6JP
Telephone: 01538 386002
E-mail: info@sammonsltd.co.uk
Web: www.sammonsltd.co.uk

This drawing is copyright. Do not scale.
All dimensions must be checked prior to commencement.