

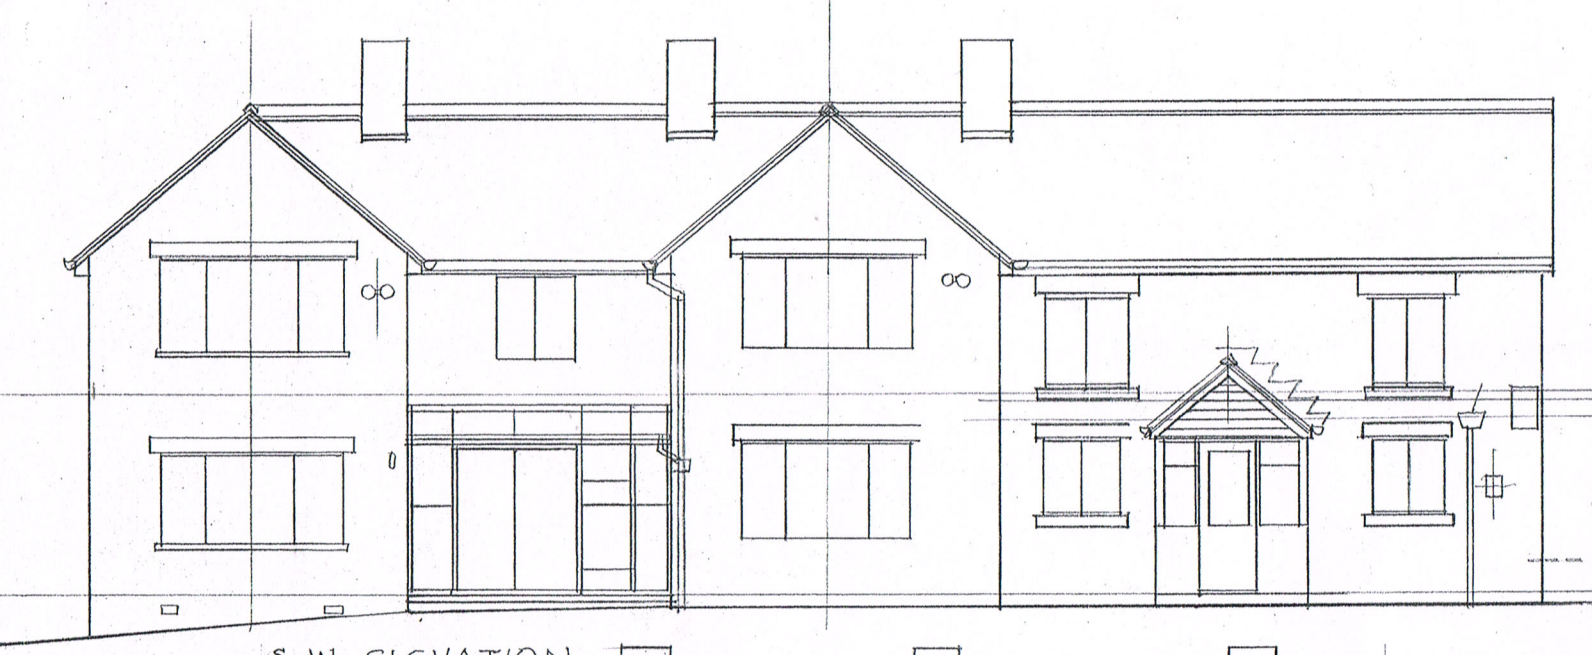



S. W. ELEVATION

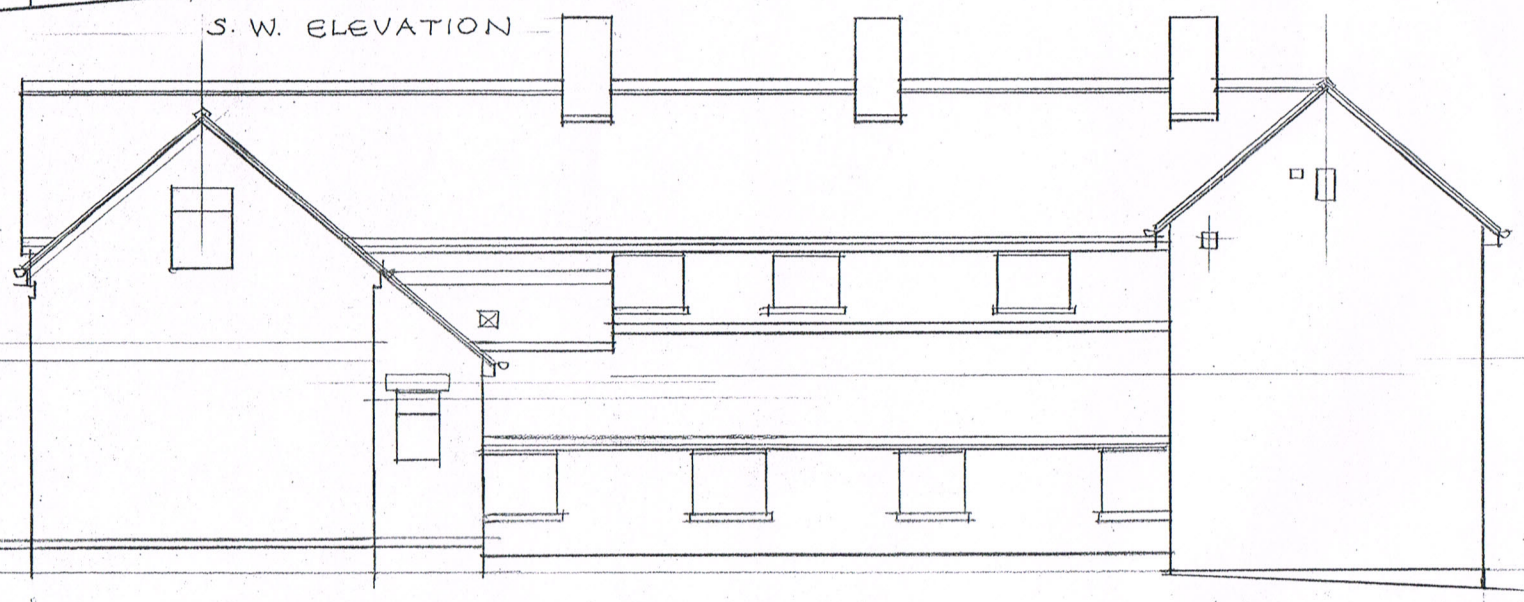


N.E. ELEVATION

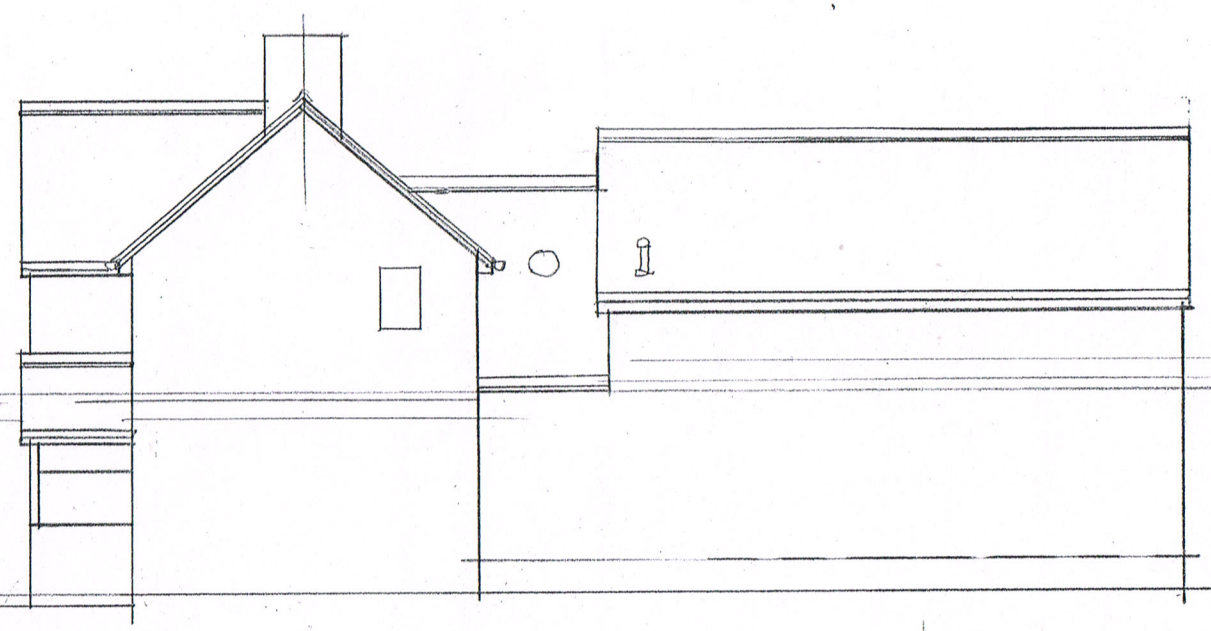

S.E. ELEVATION

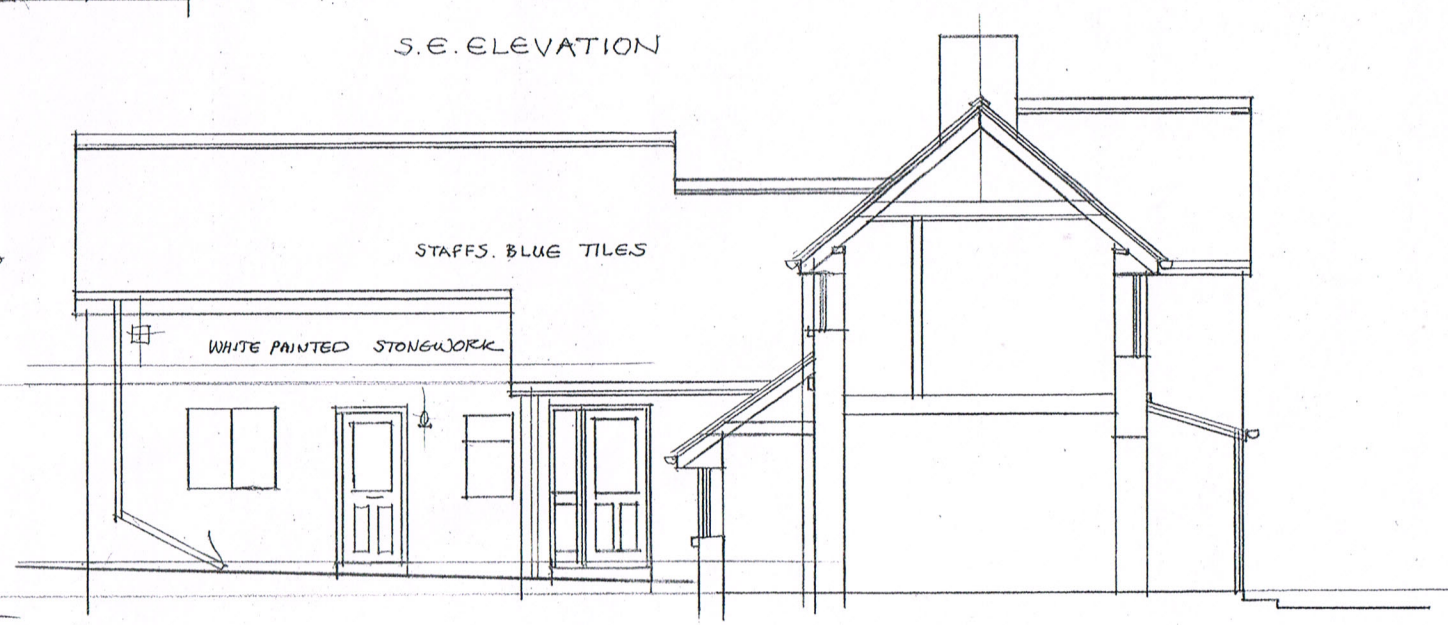

N.W. TO COURTYARD

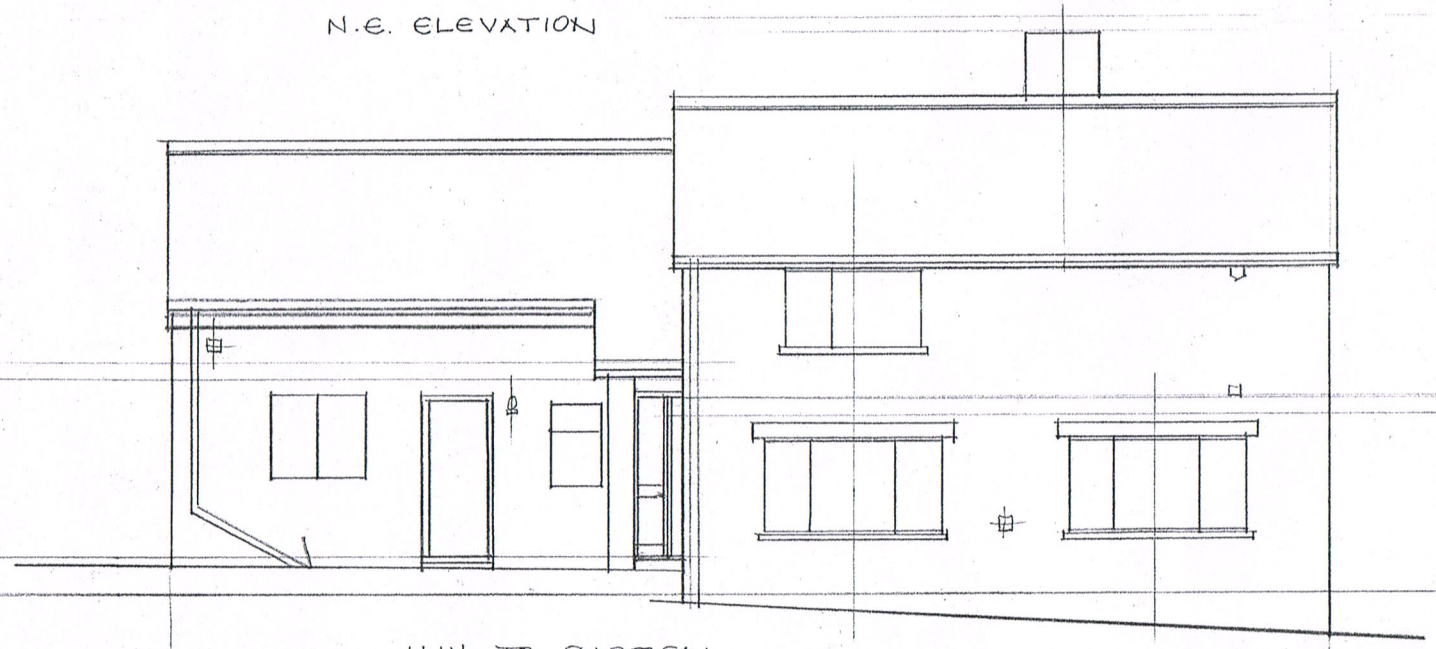

N.W. TO GARDEN

0 5 10M

PARKSIDE FARM
PARK NOOK
IPSTONES
STIO 2NG

SCALE 1:100 JUNE '16 W.W. LTD

AS AT PRESENT

DRG. NO. 9444/2