



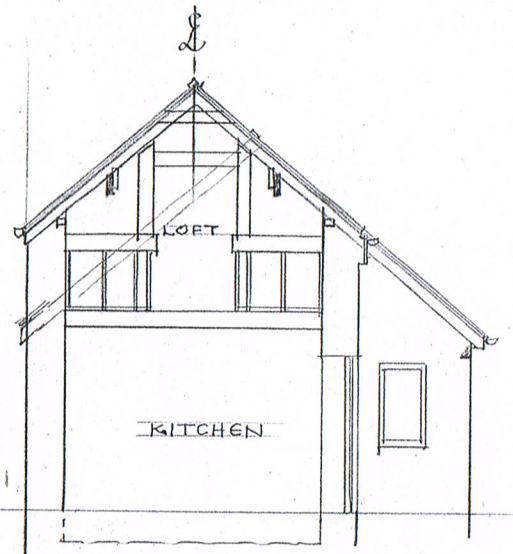


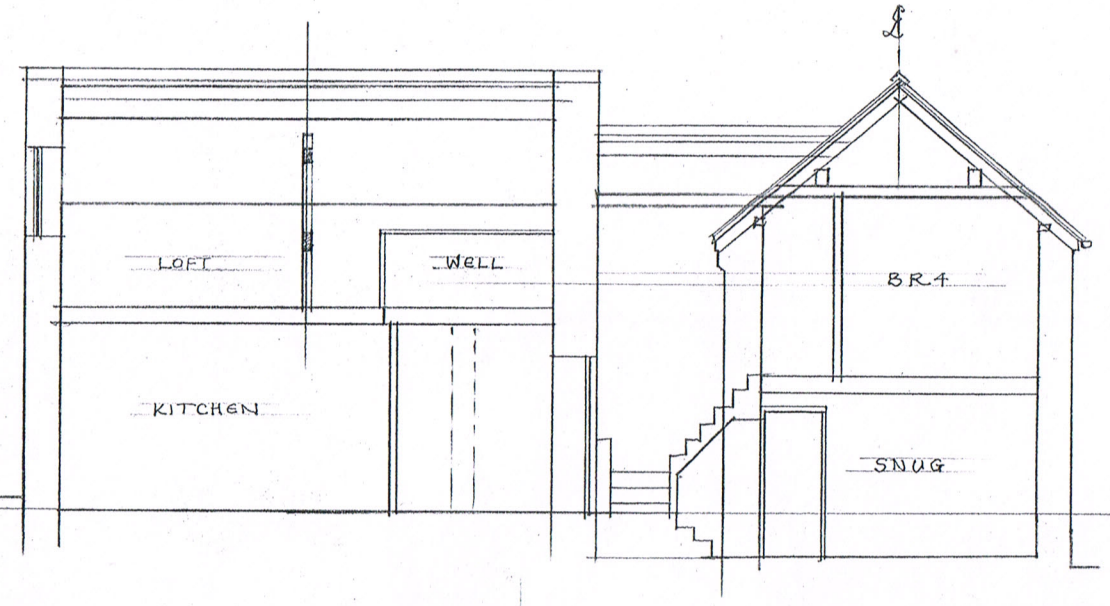

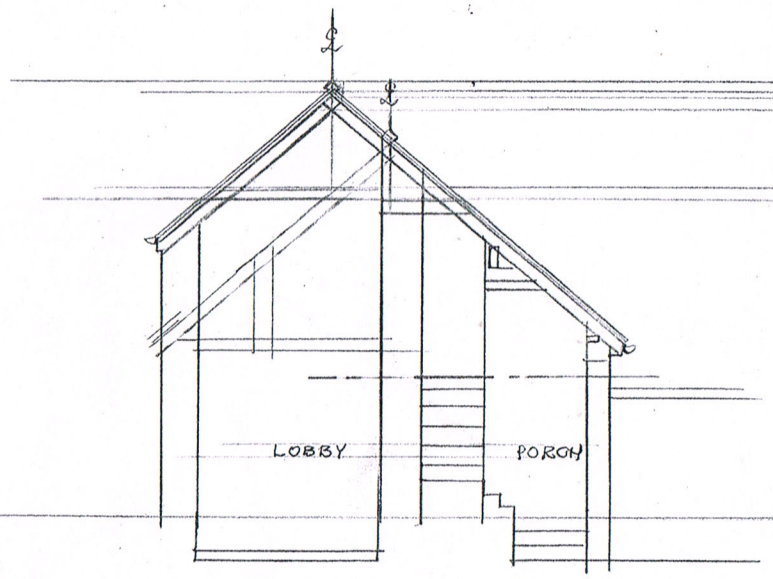

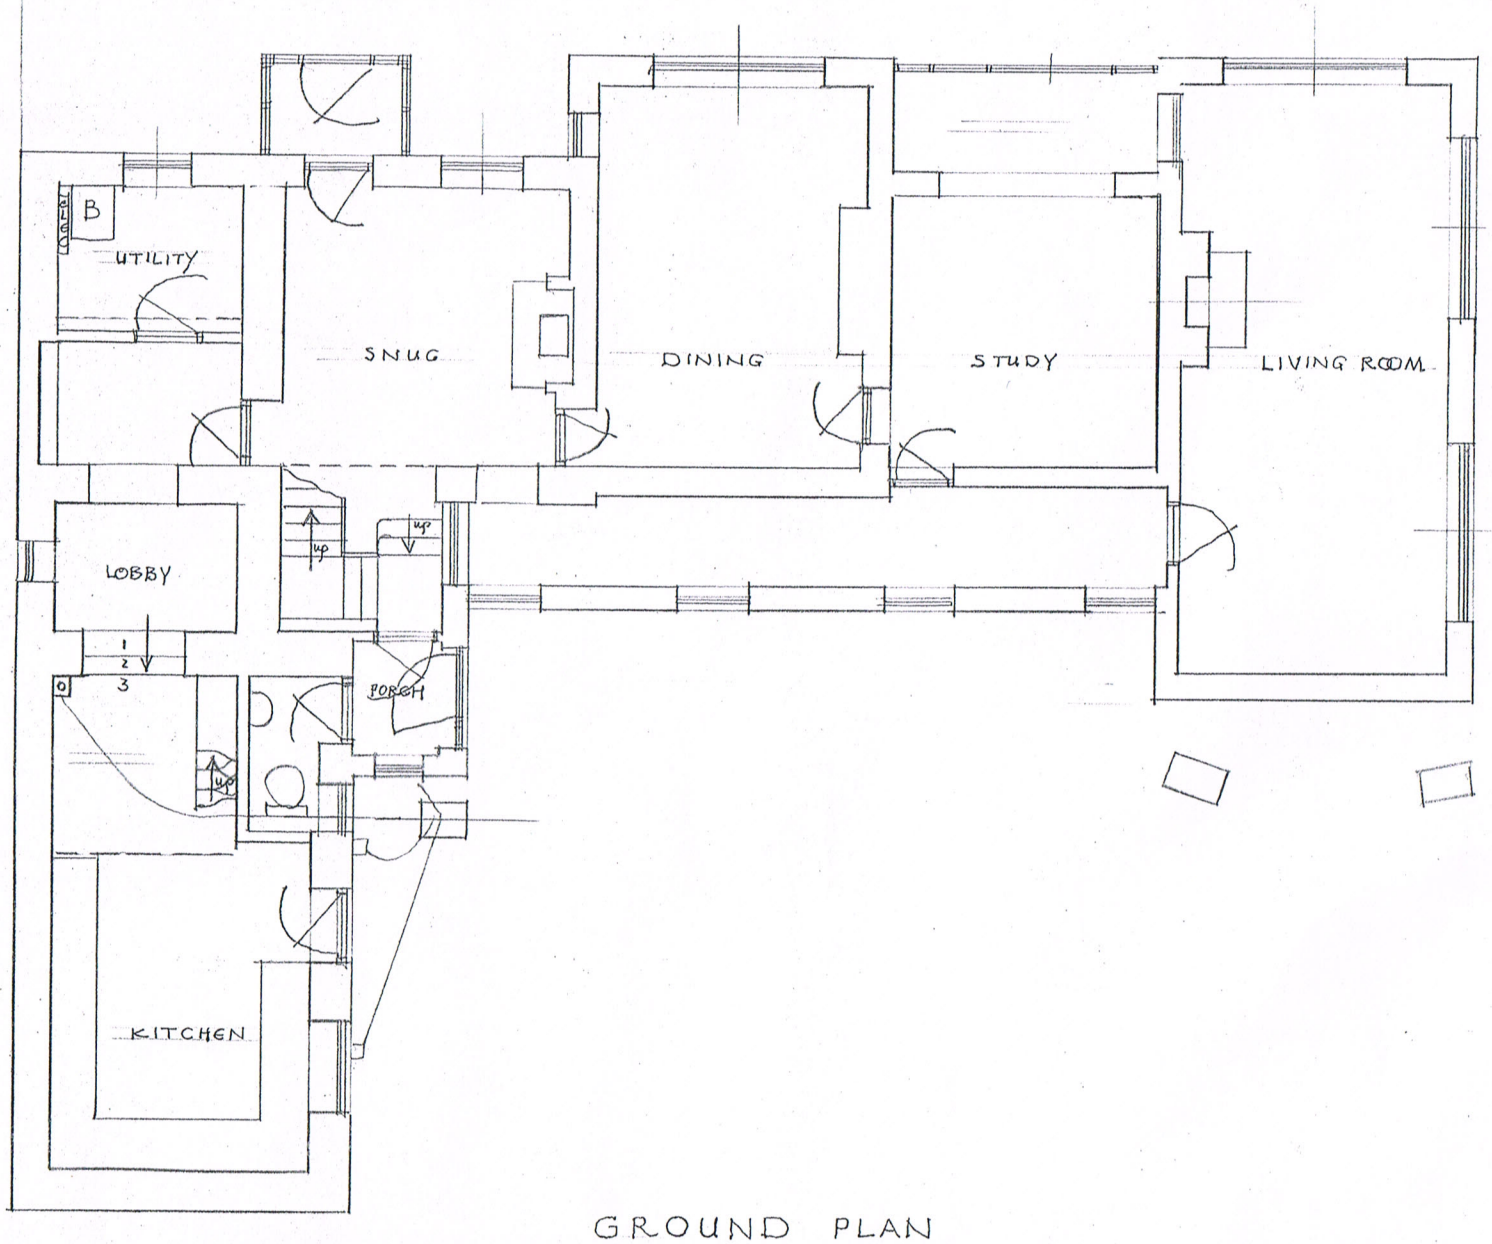

GROUND PLAN

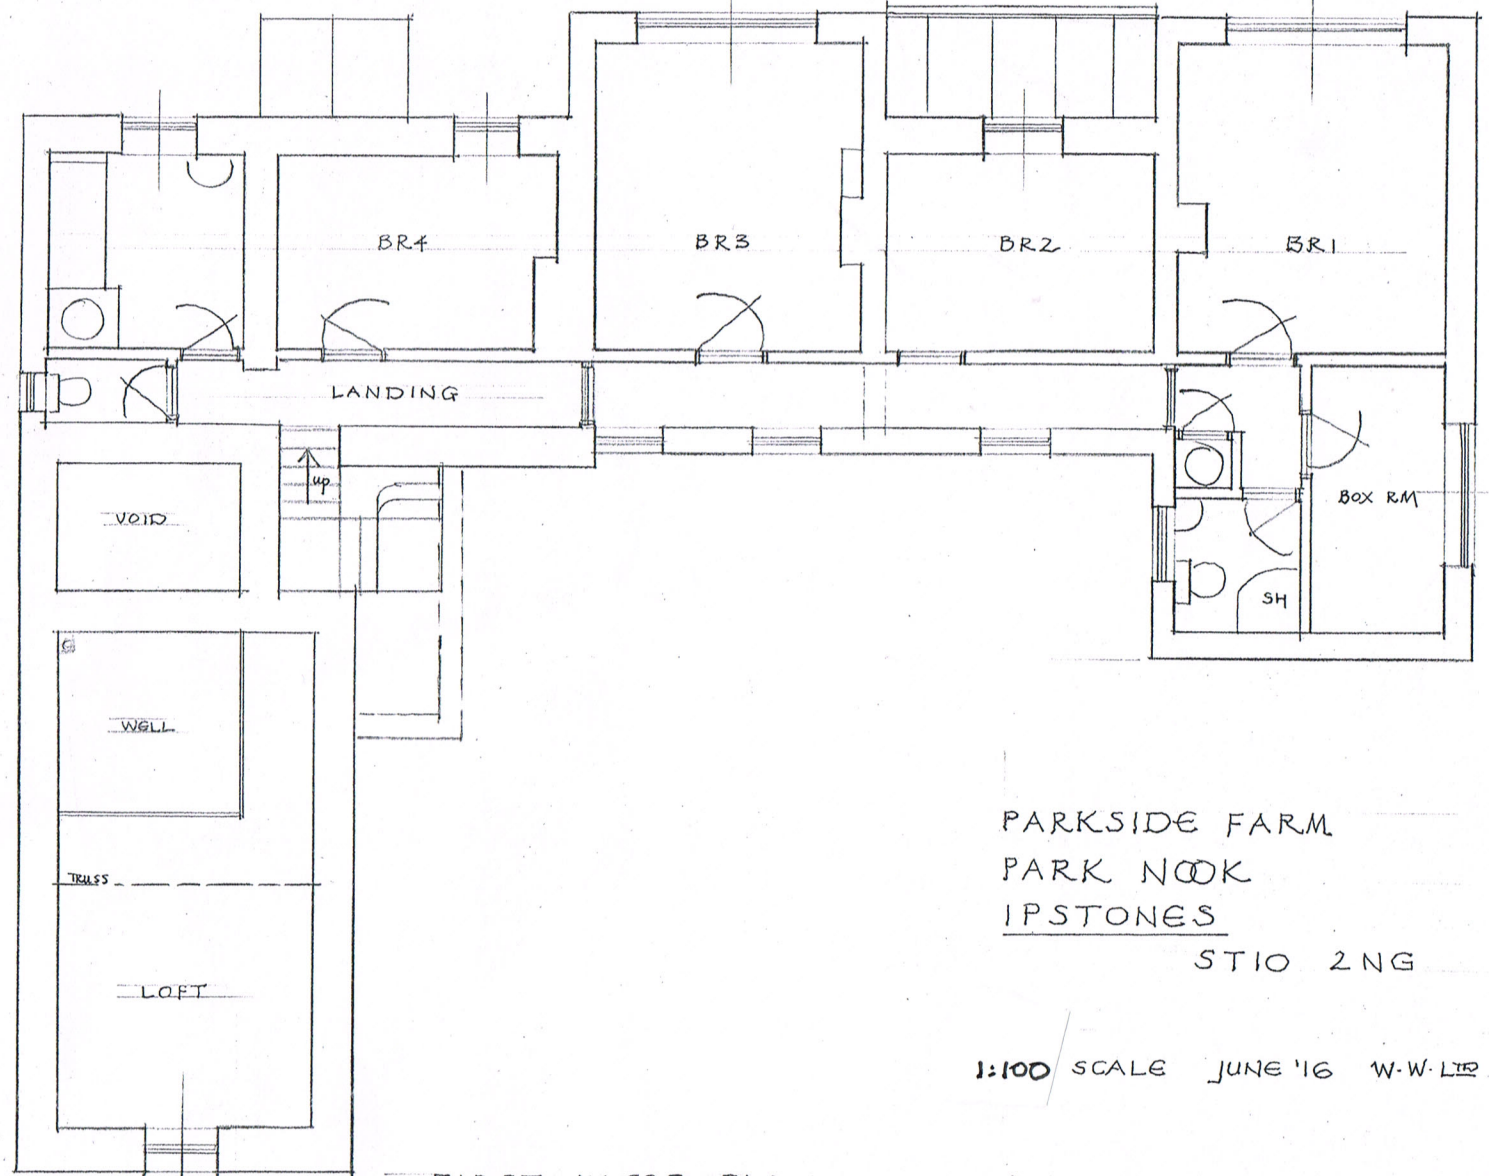

FIRST FLOOR PLAN

0 5 10M

AS AT PRESENT

PARKSIDE FARM
PARK NOOK
IPSTONES
ST10 2NG

1:100 SCALE JUNE '16 W.W. LTD

DRG. Nº 9444/1