

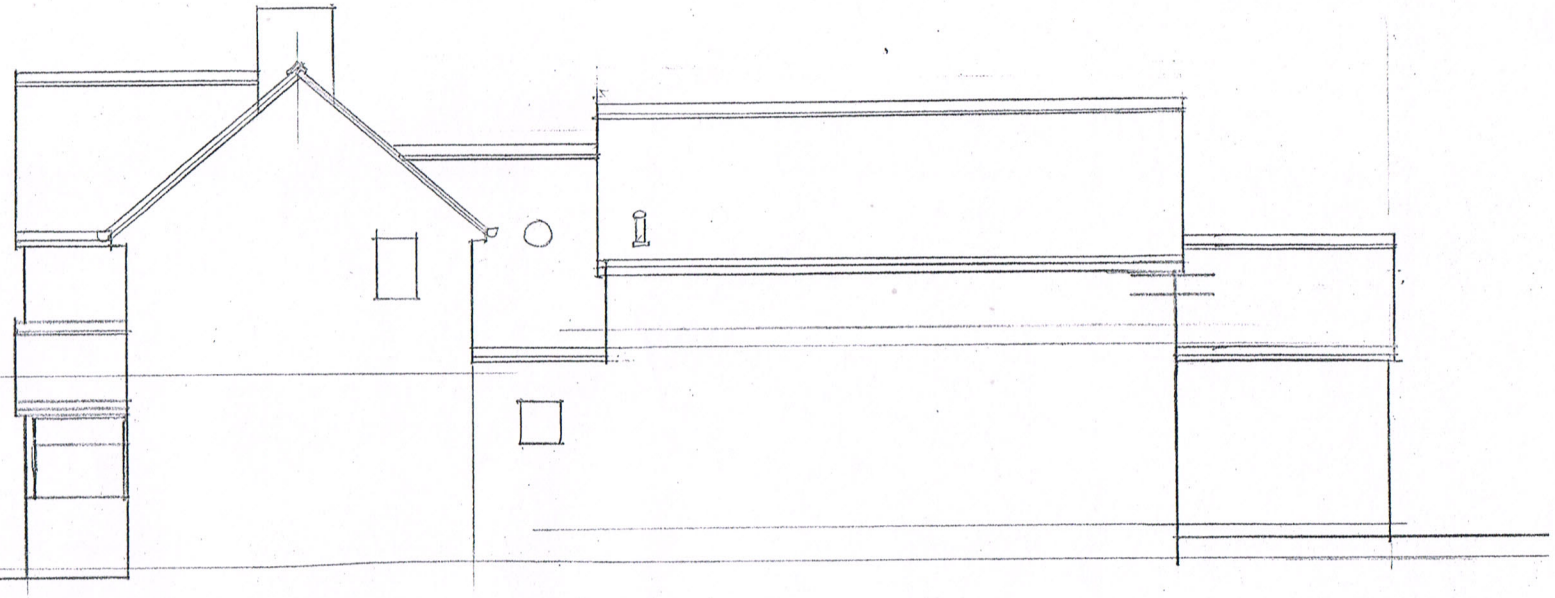

S.W. ELEVATION

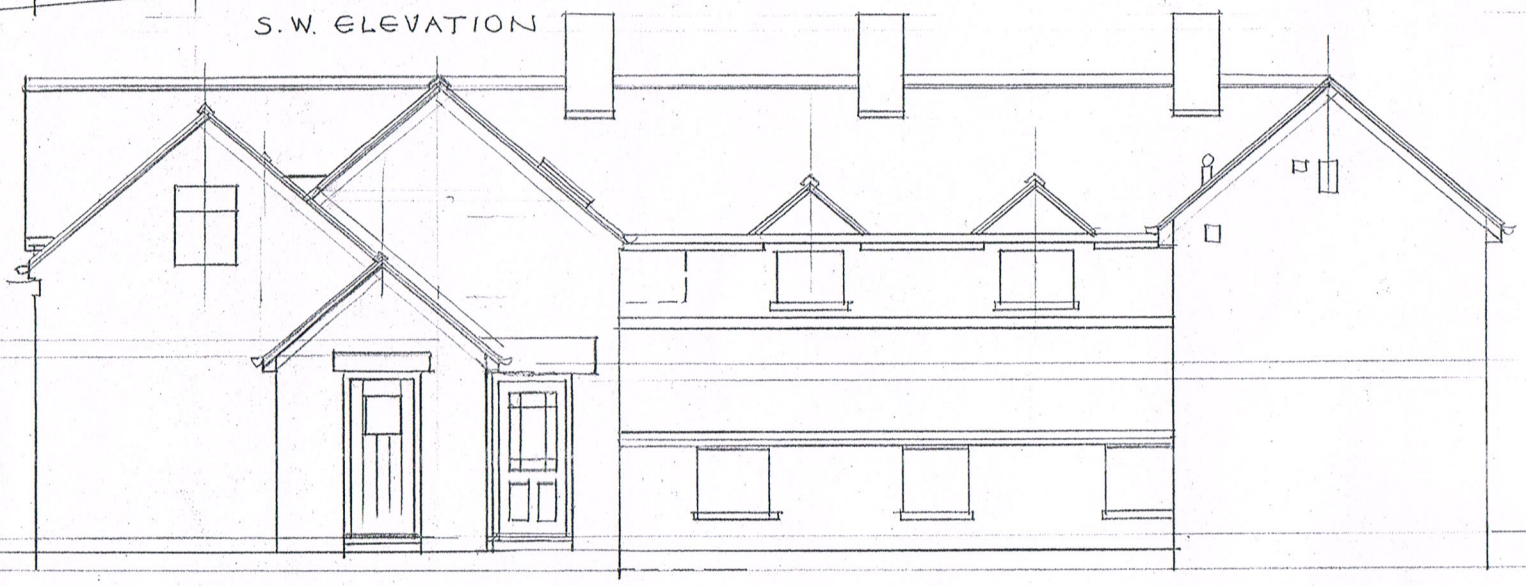

S.E. ELEVATION

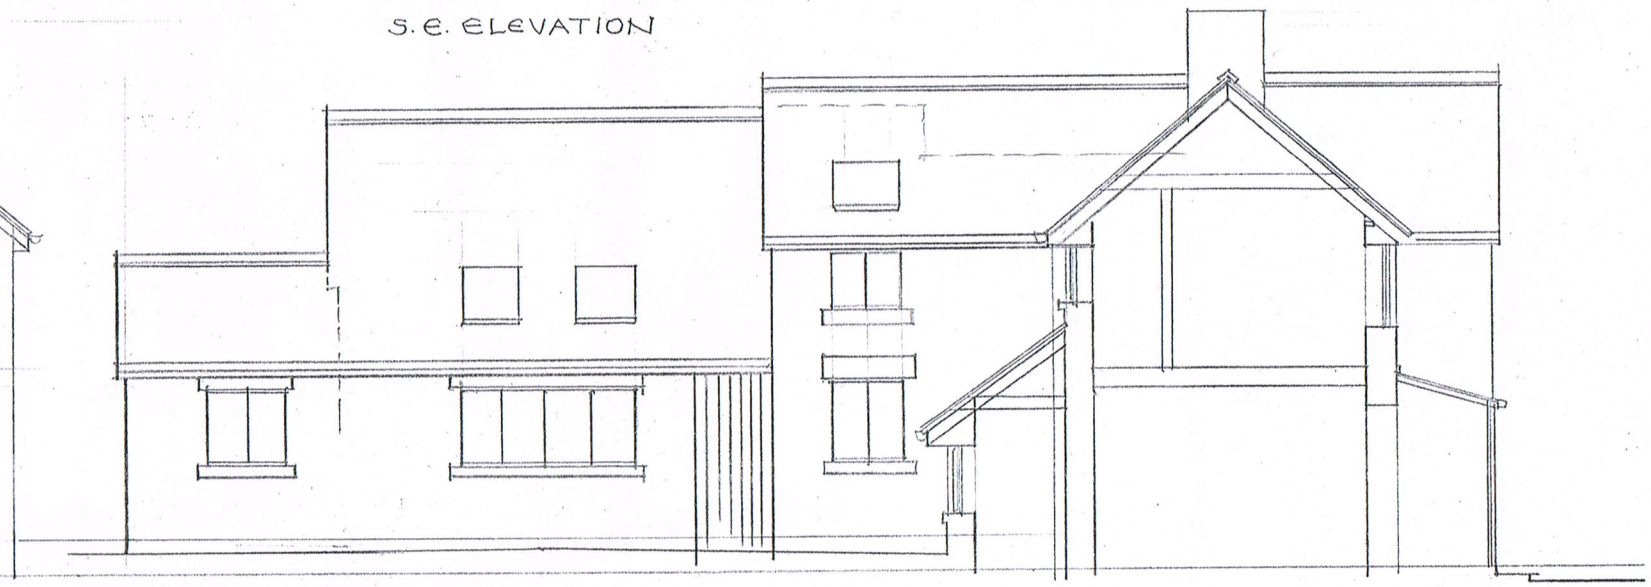

N.E. ELEVATION

N.W. TO COURTYARD

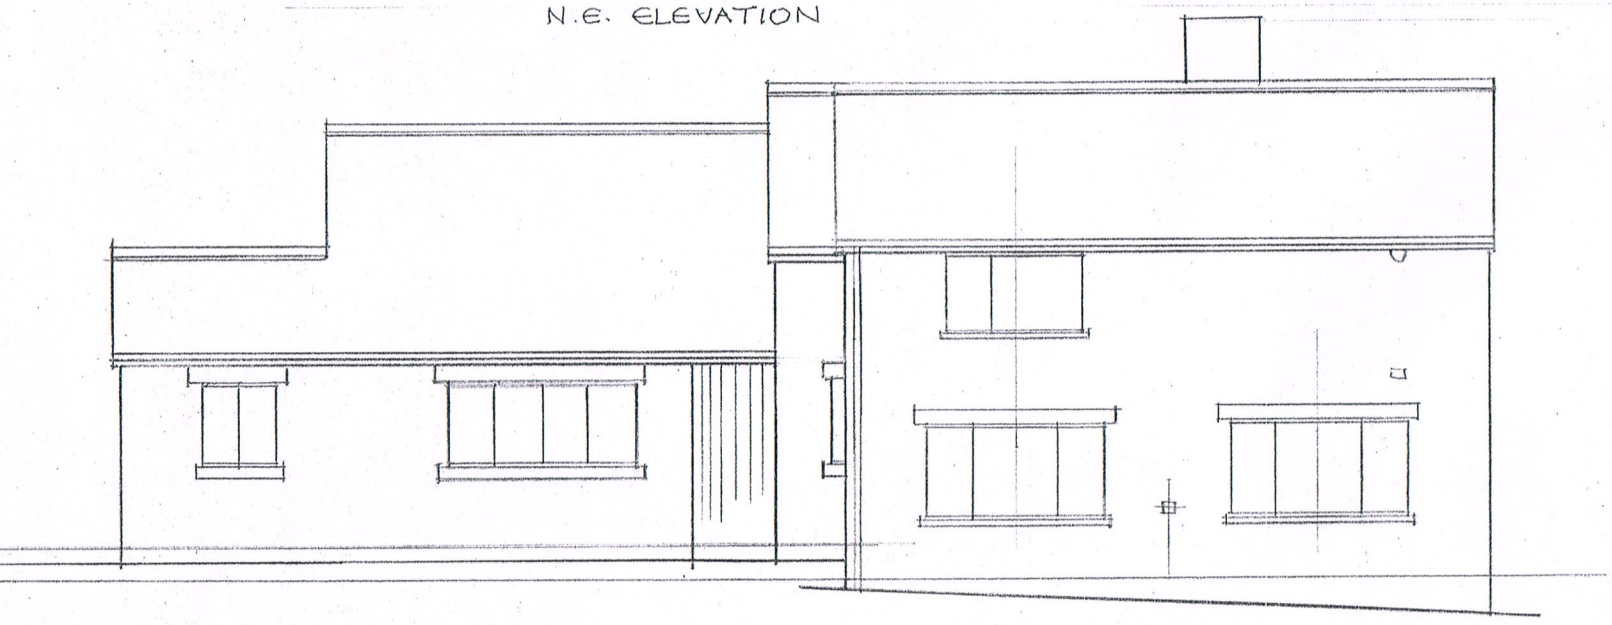

N.W. TO GARDEN

0 5 10M

PARKSIDE FARM
PARK NOOK
IPSTONES.
ST10 2NG

SCALE 1:100 JUNE '16 W.W. LTD

AS ALTERED.

DRG. NO 9444/7