



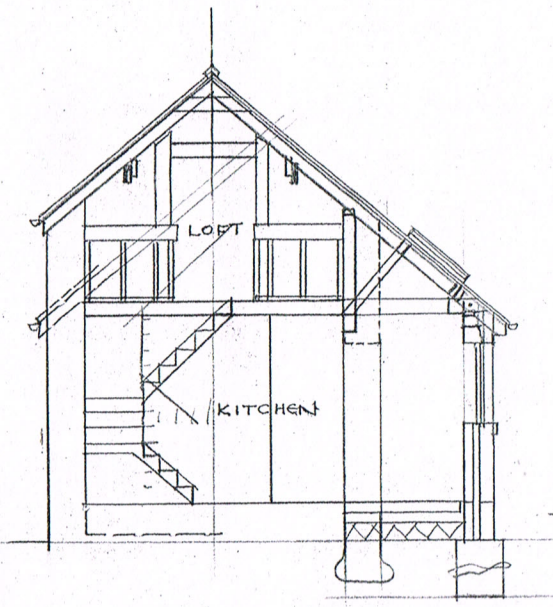


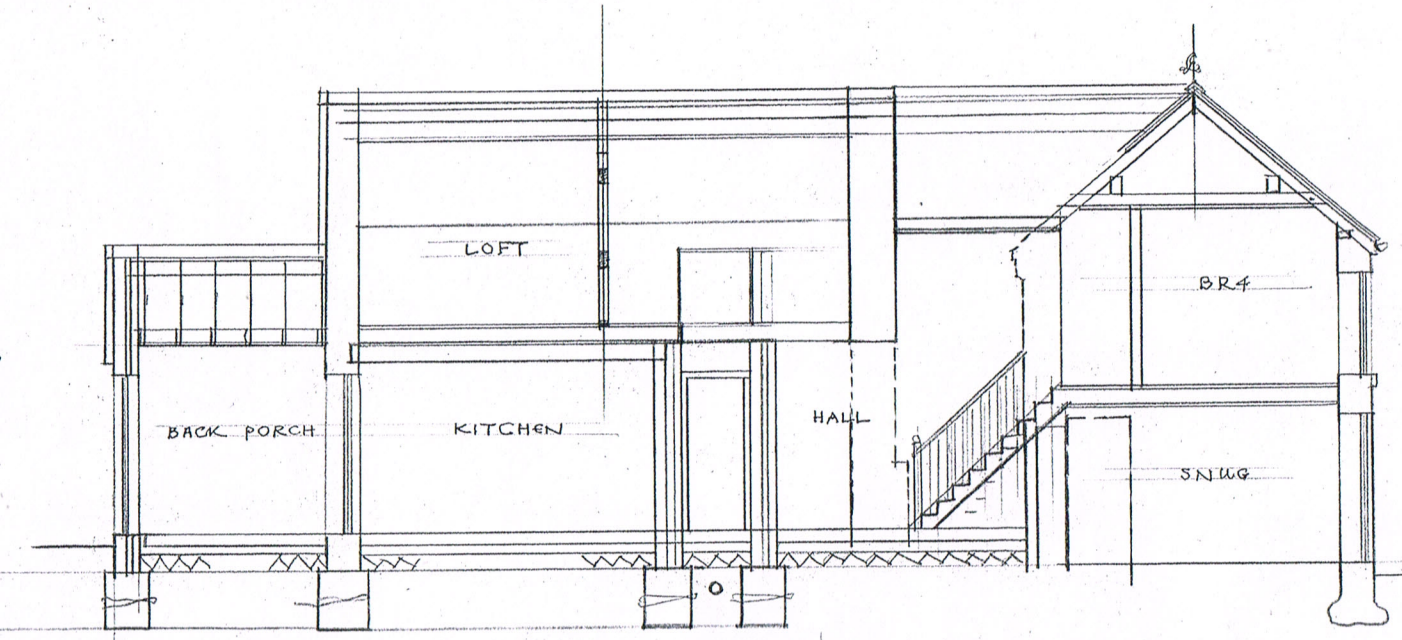

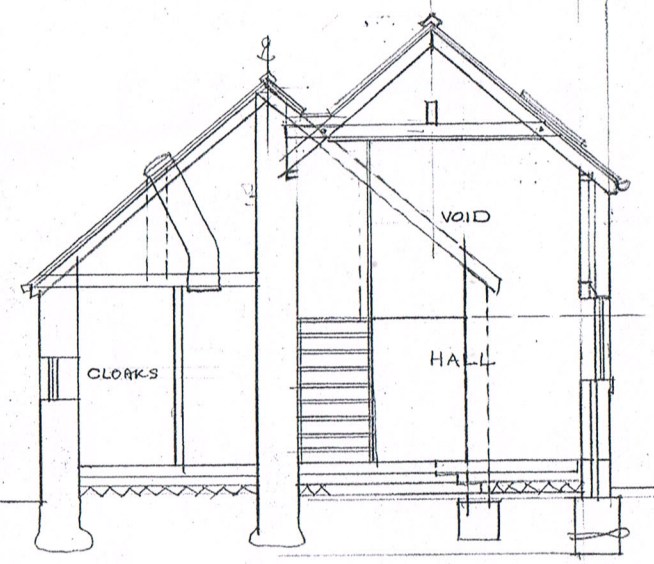

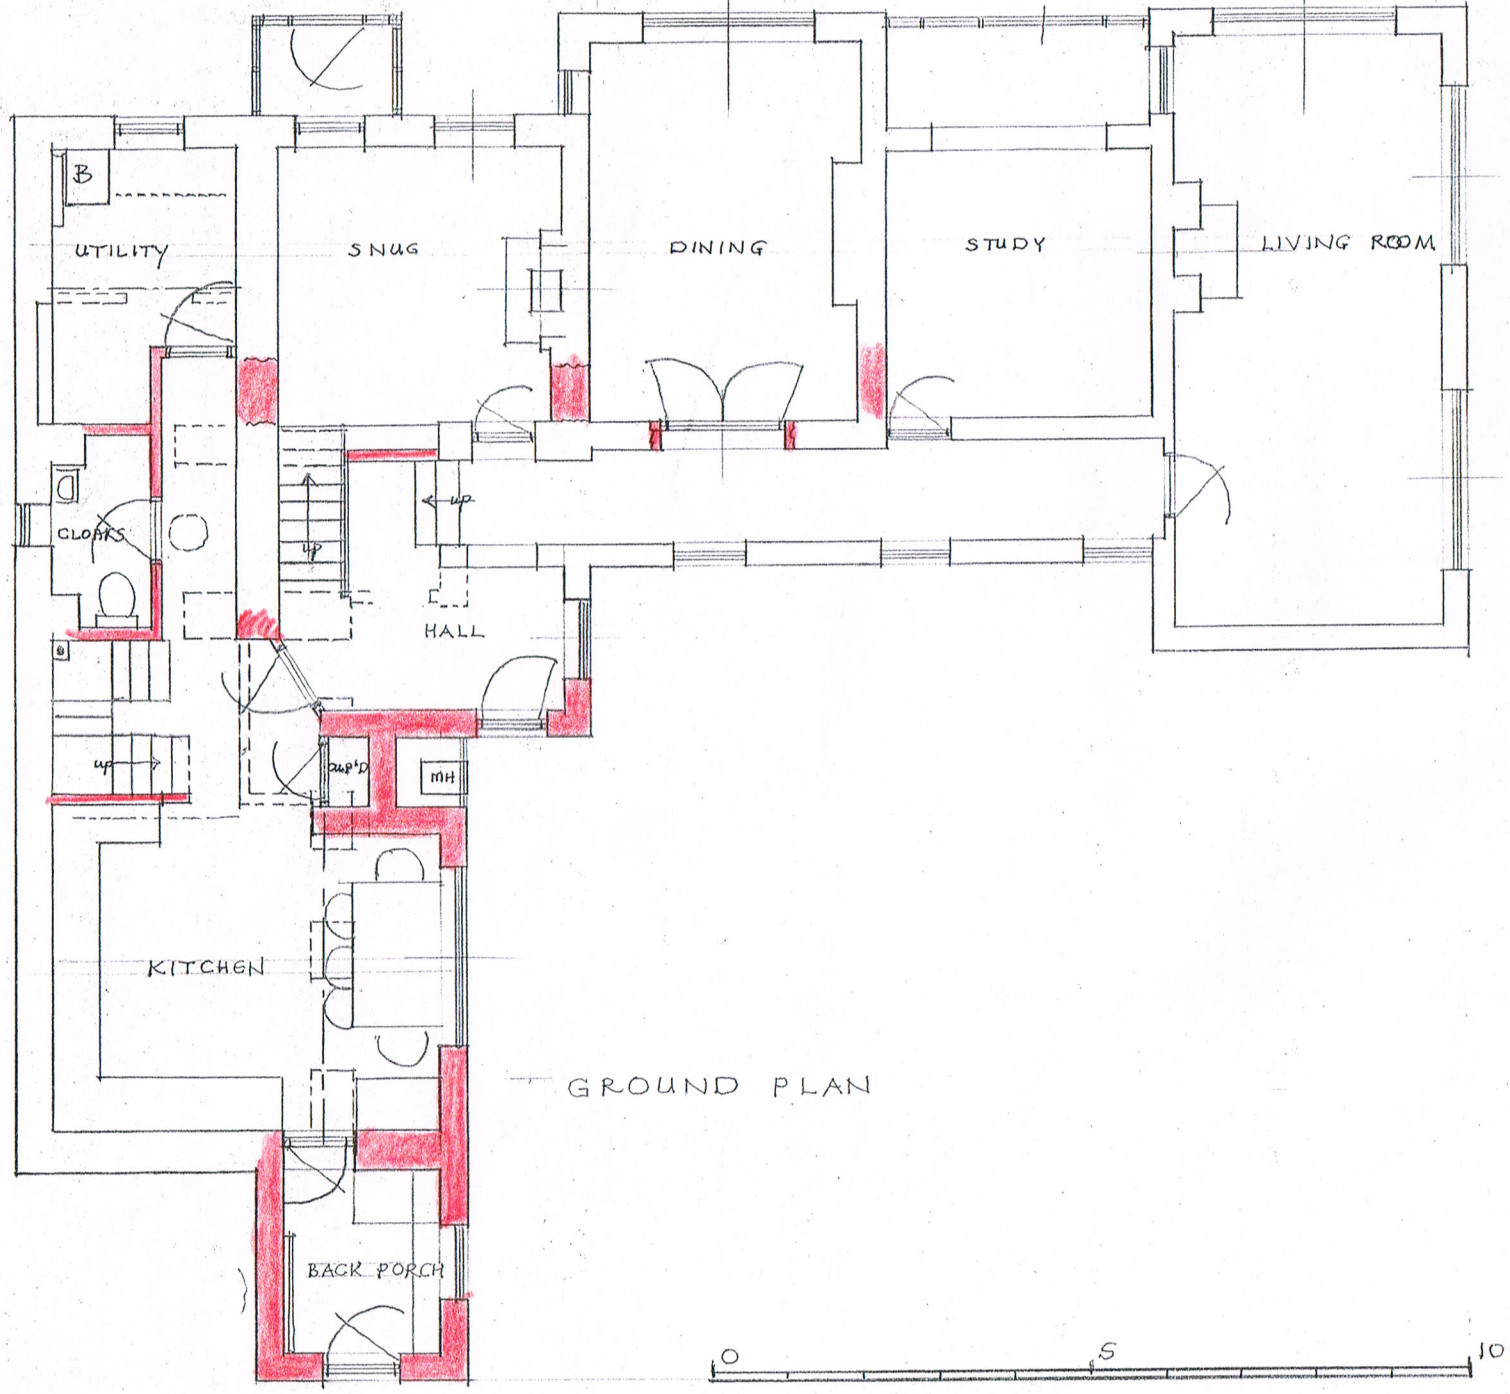

GROUND PLAN

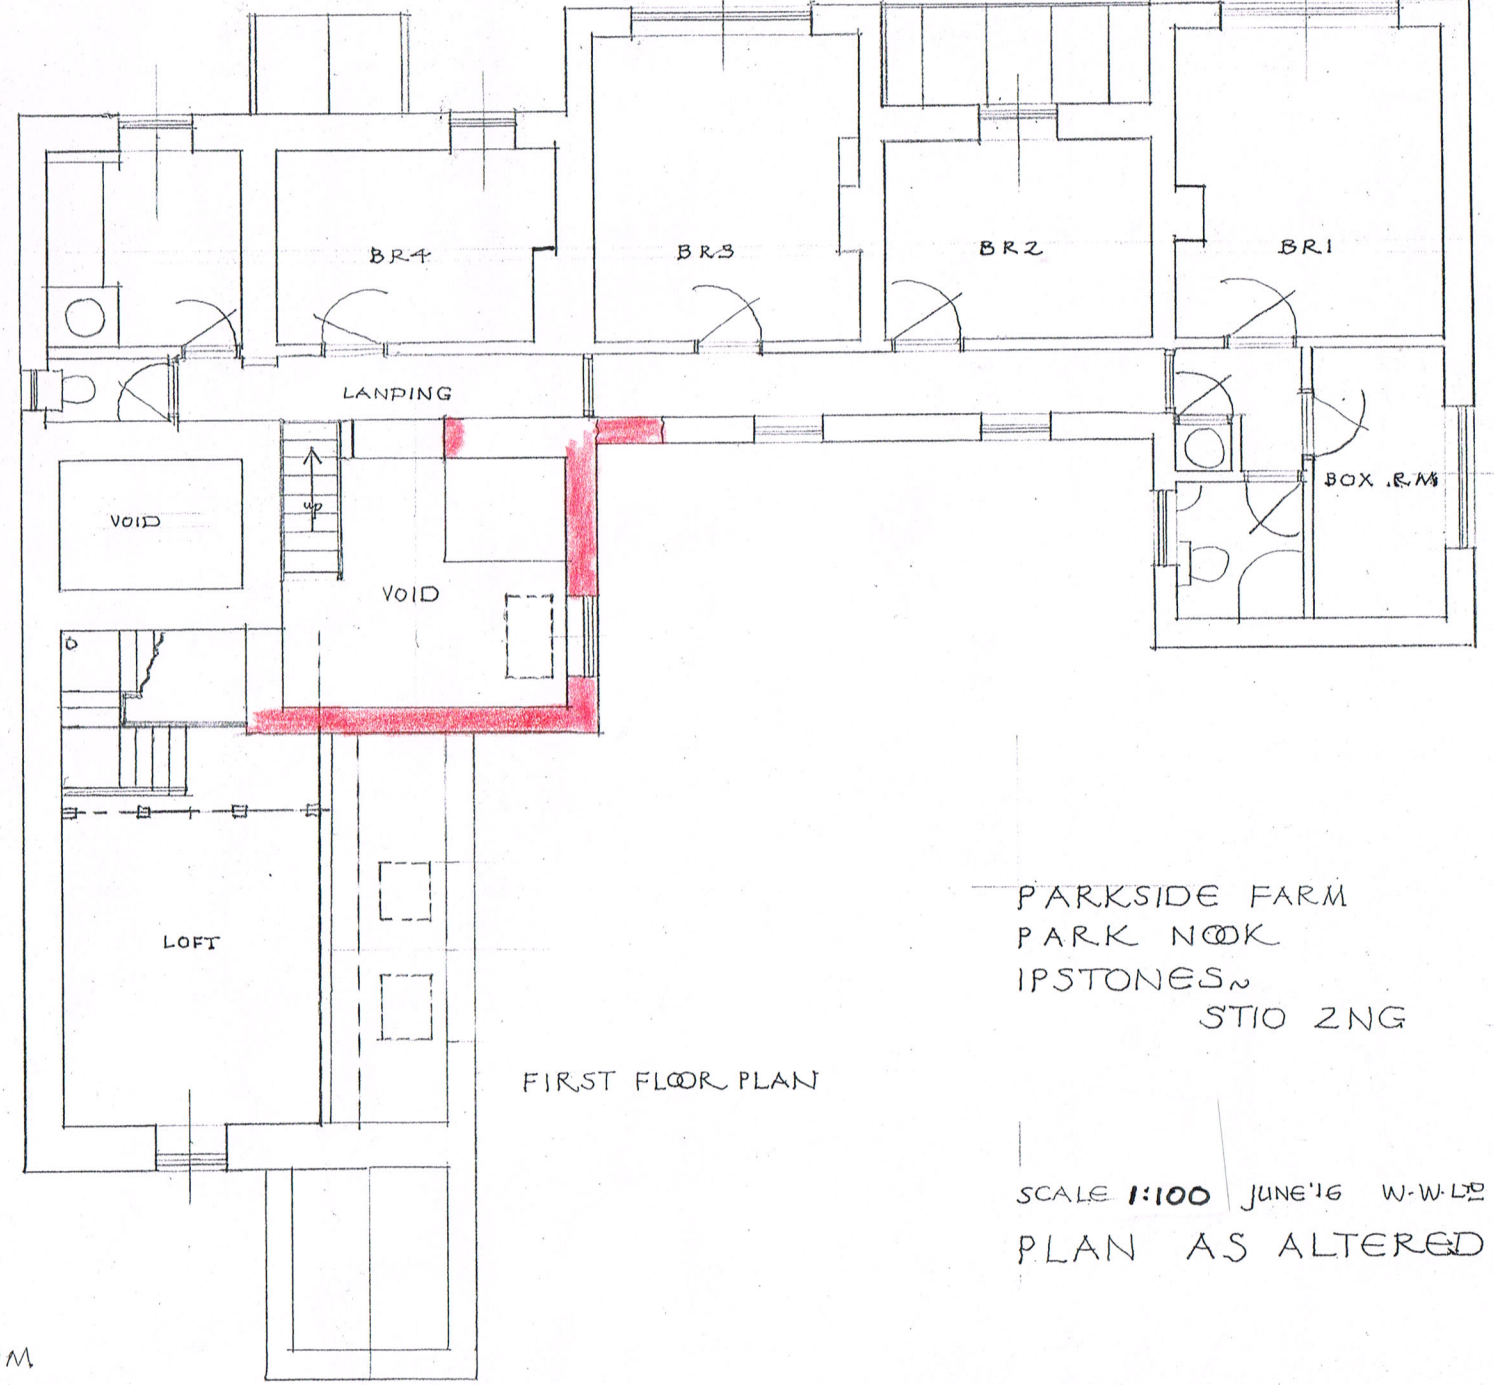

FIRST FLOOR PLAN

PARKSIDE FARM
PARK NOOK
IPSTONES
STIO 2NG

SCALE 1:100 JUNE'16 W.W.LTD

PLAN AS ALTERED

DRG.NO 9444/6