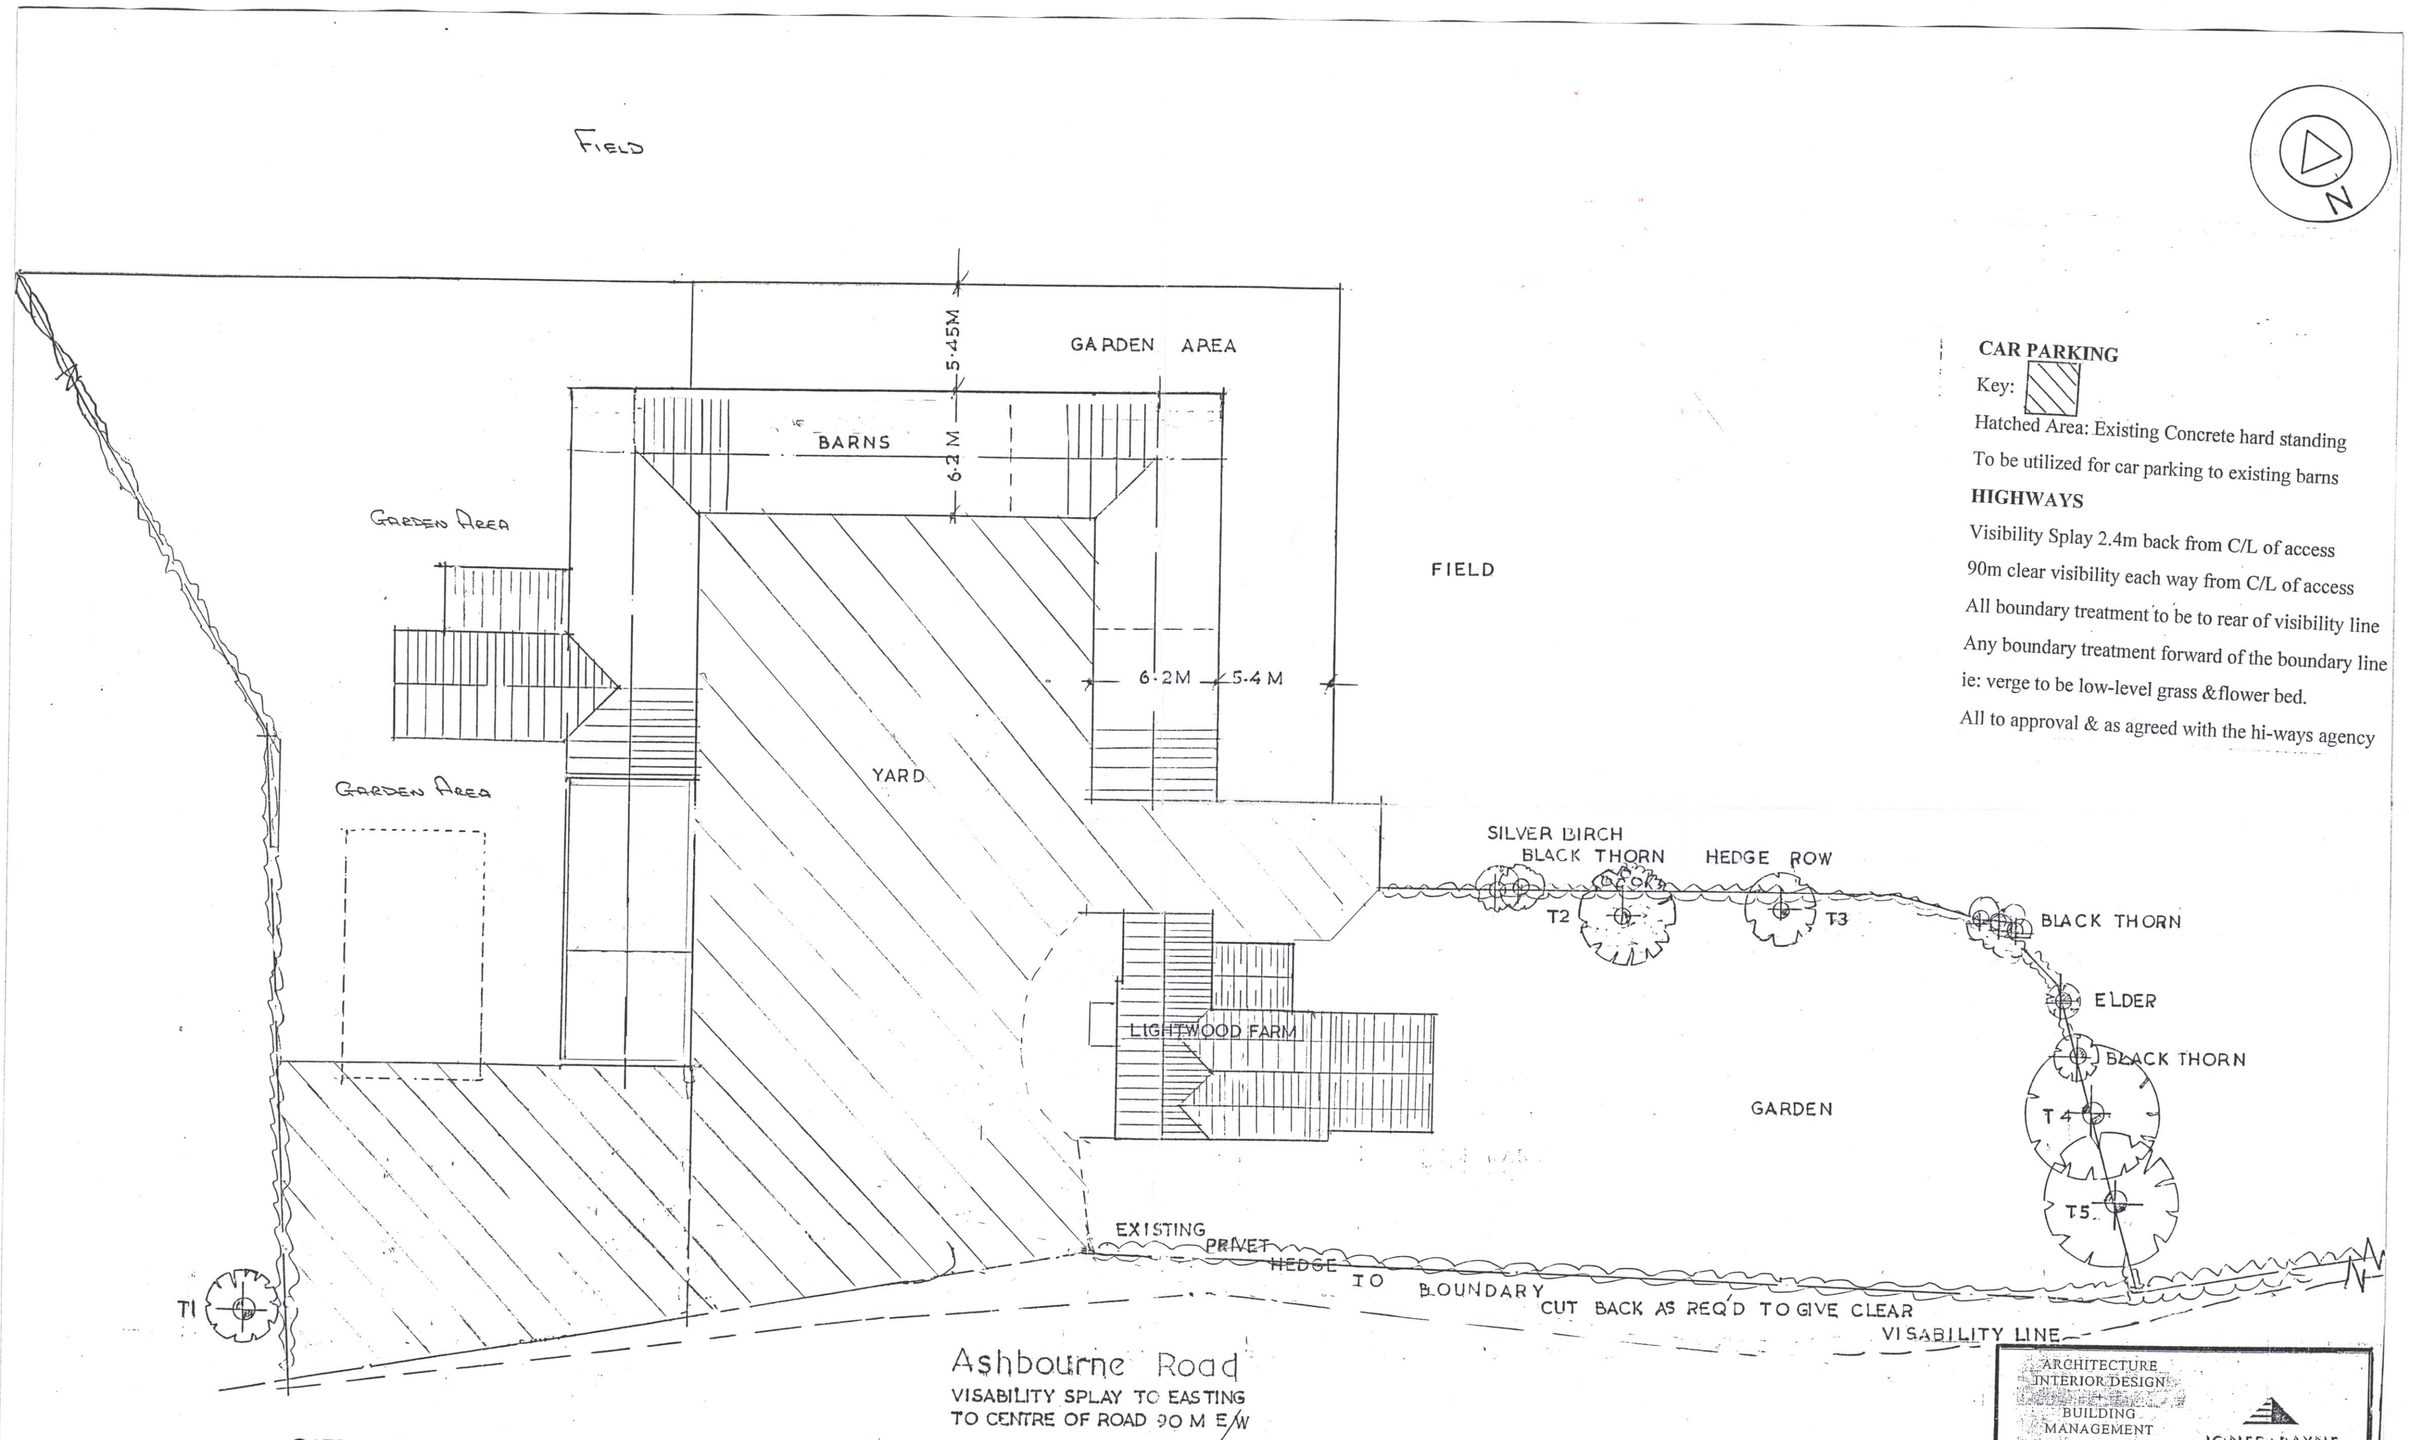


SITE PLAN
scale 1:200

CAR PARKING

Key:

Hatched Area: Existing Concrete hard standing

To be utilized for car parking to existing barns

HIGHWAYS

Visibility Splay 2.4m back from C/L of access

90m clear visibility each way from C/L of access

All boundary treatment to be to rear of visibility line

Any boundary treatment forward of the boundary line

ie: verge to be low-level grass &flower bed.

All to approval & as agreed with the hi-ways agency

ARCHITECTURE
INTERIOR DESIGN
BUILDING
MANAGEMENT
10 Dilhorne Rd, Forsbrook
Stoke on Trent ST11 9DJ
Tel&Fax:01782 394484.
Mob:07974 634917

JONES+PAYNE
PARTNERSHIP

Description PROPOSED CONVERSION OF EXISTIN
REDUNDANT BARNS INTO DWELLINGS .
- AT LIGHTWOOD FARM BARNS
ASHBOURNE RD.CHEADLE ST10 1ST
Drawn By Date 11.14
SHEET NO: 7