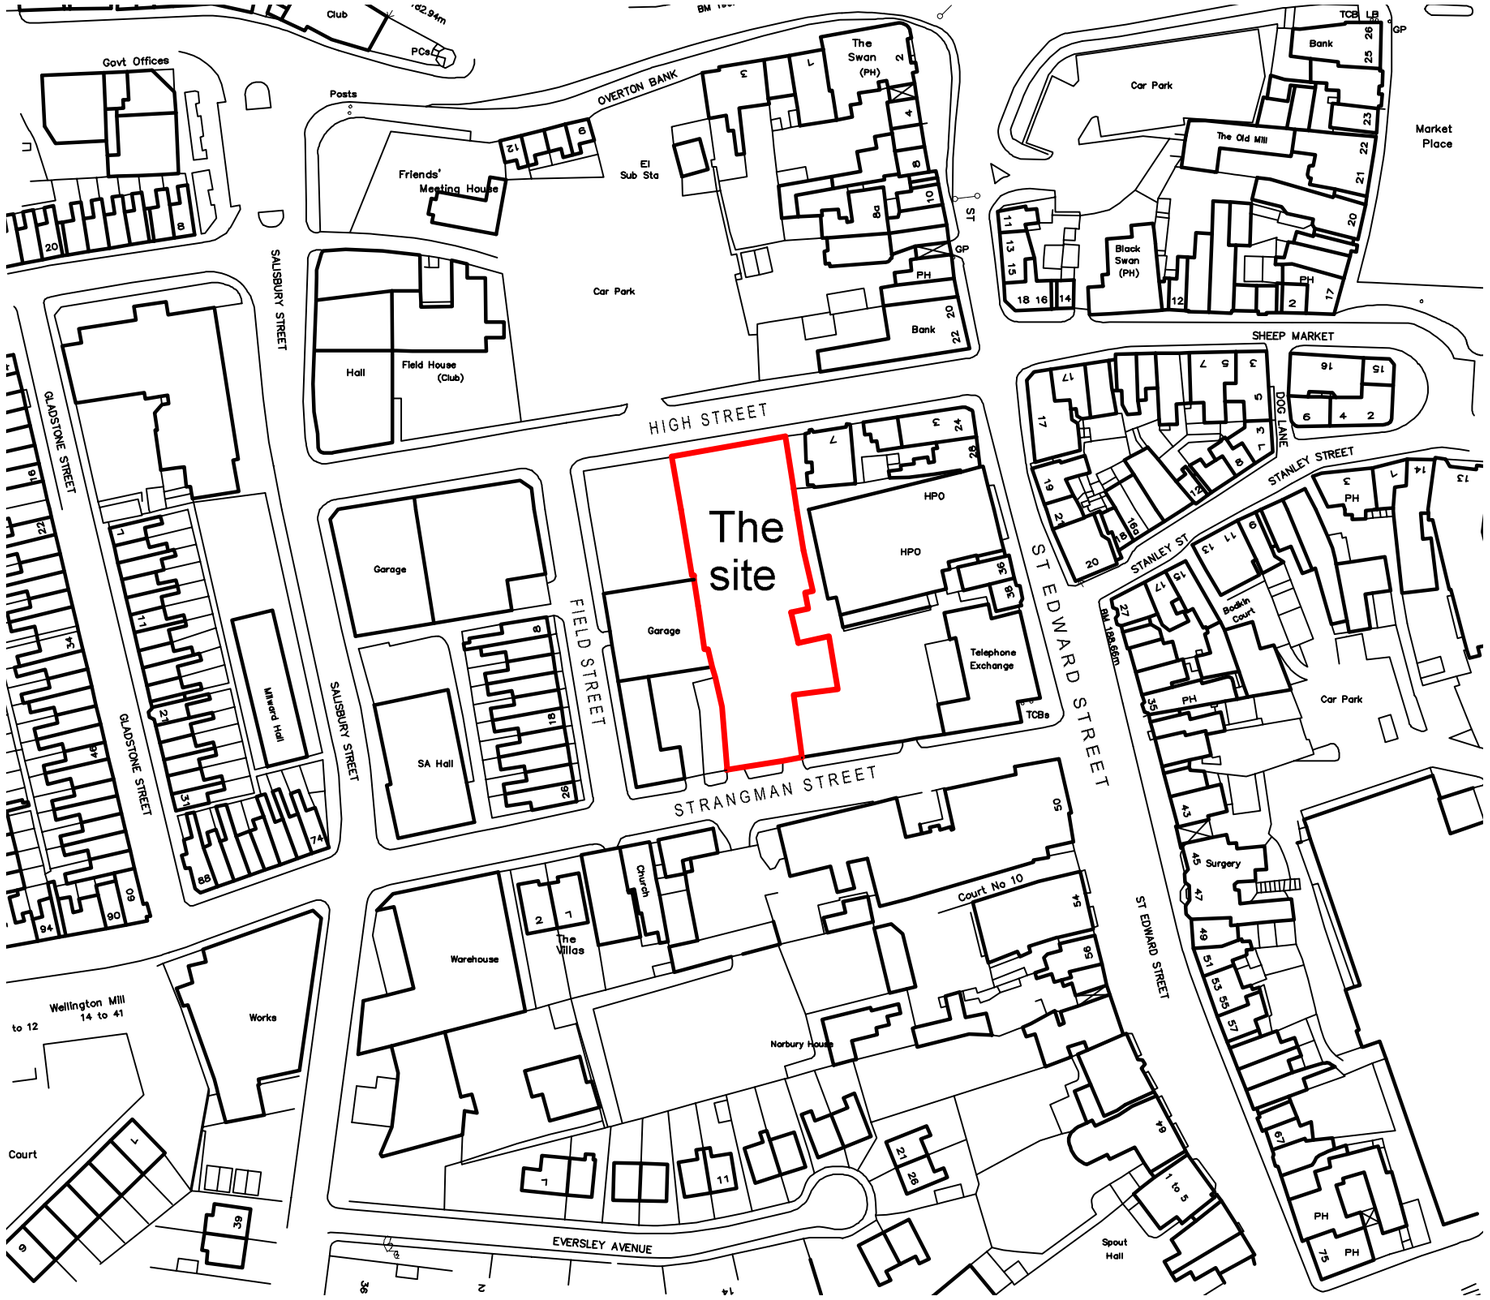


Ordnance Survey, (c) Crown Copyright 2016. All rights reserved. Licence number 100022432

Rev	Date	Drawn	Description
-	-	-	-

ctd architects

Clerk Bank House
Clerk Bank
LEEK
Staffordshire
ST13 5HE

t : 01538 373477
f : 01538 386503
e : info@ctdarchitects.co.uk
w : www.ctdarchitects.co.uk

ctd architects © 2016

- This drawing is copyright.
- All dimensions to be checked on site before proceeding.
- Contractor must notify the architect of any discrepancies before proceeding.
- Contractor to check/adjust dimensions of new work to suit existing conditions. Do not assume existing structure or details are plumb, square or level.
- All drawings to be read in conjunction with all other consultants drawings and specs.

Client

MARCUS MACHINE AND TOOLS LTD

Project	Residential Development at: High Street, Leek, Staffordshire	Scale 1:1250	Size A3	Drawn SAT	Chk'd
Status	P L A N N I N G				Date May 2016
Title	site location plan	Job No. 1617	Drawing No. AL 01		Rev.