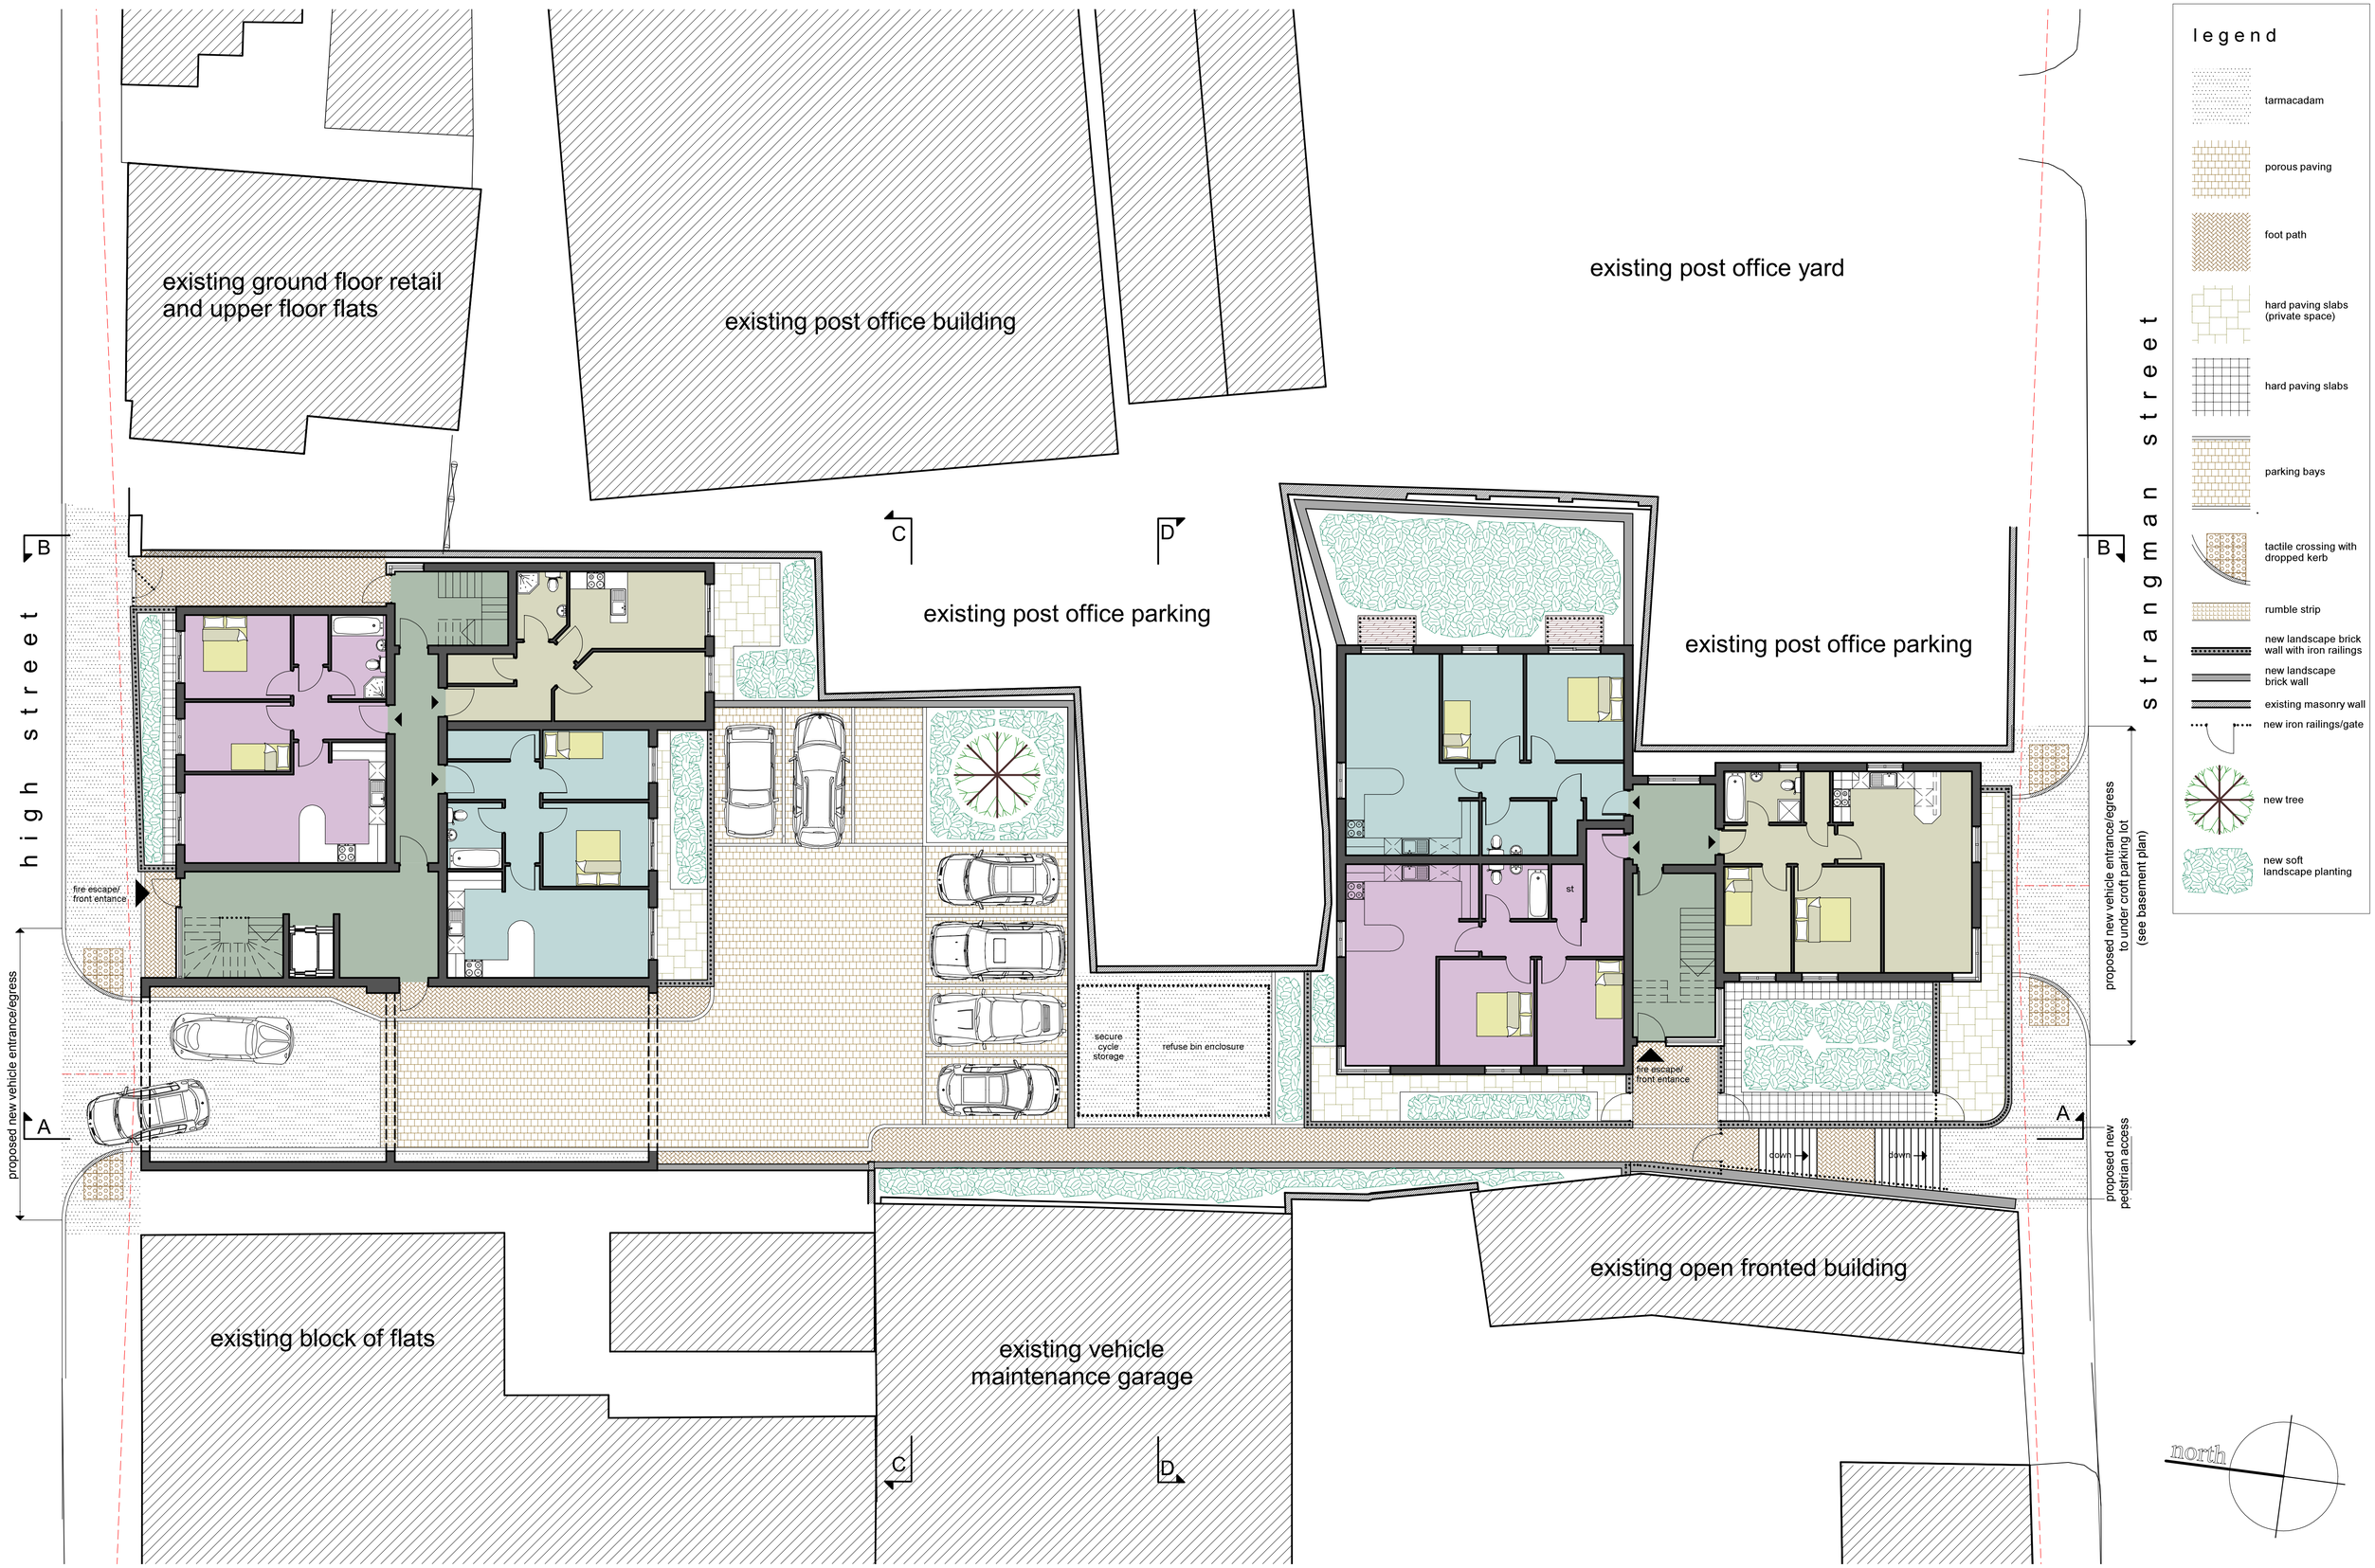

legend

- tarmacadam
- porous paving
- foot path
- hard paving slabs (private space)
- hard paving slabs
- parking bays
- tactile crossing with dropped kerb
- rumble strip
- new landscape brick wall with iron railings
- new landscape brick wall
- existing masonry wall
- new iron railings/gate
- new tree
- new soft landscape planting

Ground floor plan

ctd architects
Clerk Bank House
Clerk Bank
LEEK
Staffordshire
ST13 5HE
t : 01538 373477
f : 01538 386503
e : info@ctdarchitects.co.uk
w : www.ctdarchitects.co.uk

ctd architects © 2016
• This drawing is copyright.
• All dimensions to be checked on site before proceeding.
• Contractor must notify the architect of any discrepancies before proceeding.
• Contractor to check/adjust dimensions of new work to suit existing conditions. Do not assume existing structure or details are plumb, square or level.
• All drawings to be read in conjunction with all other consultants drawings and specs.

Rev	Date	Drawn	Description
-	-	-	-

Client: MARCUS MACHINE AND TOOLS LTD

Project: Residential Development at: High Street, Leek, Staffordshire

Status: PLANNING

Title: site plan as proposed

Scale	Size	Drawn	Chk'd	Date
1:100	A1	SAT		May 2016

Job No. 1617 | Drawing No. AL 10 | Rev.