


ground floor plan



first floor plan



second floor plan

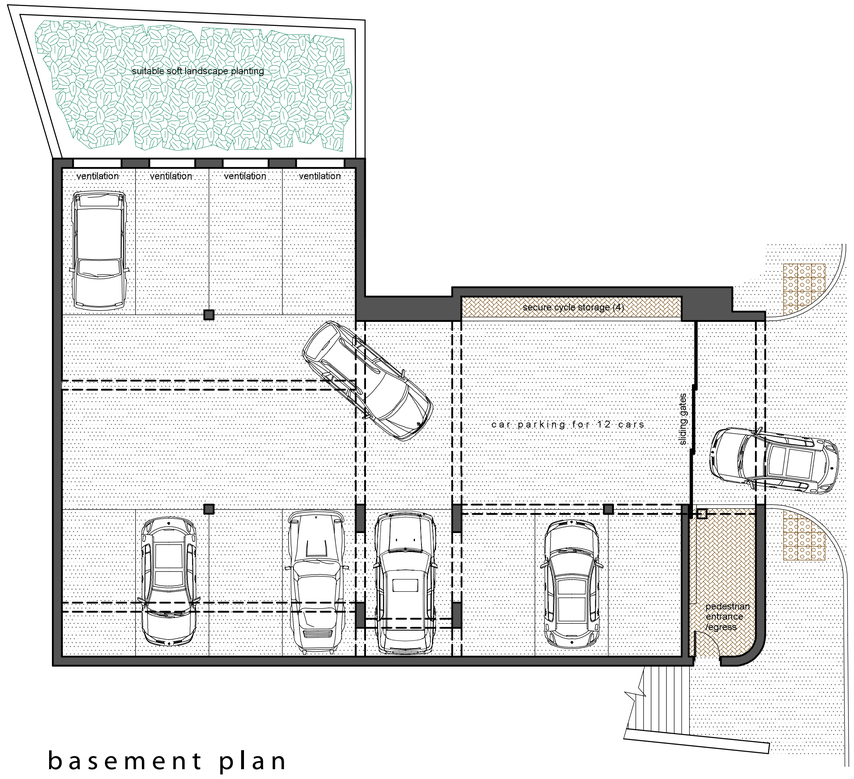

basement plan


SCHEDULE OF ACCOMMODATION

Strangman Street block

ground floor	type	area (m²)
flat 1	2 bed	59.4
flat 2	2 bed	66.7
flat 3	2 bed	66.7
circulation		29

first floor	type	area (m²)
flat 1	2 bed	59.4
flat 2	2 bed	66.7
flat 3	2 bed	66.7
circulation		29

second floor	type	area (m²)
flat 1	2 bed	59.4
flat 2	2 bed	66.7
flat 3	2 bed	66.7
circulation		29

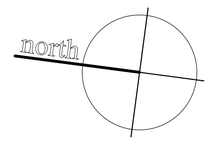

ctd architects
Clerk Bank House
Clerk Bank
LEEK
Staffordshire
ST13 5HE
t : 01538 373477
f : 01538 386503
e : info@ctdarchitects.co.uk
w : www.ctdarchitects.co.uk

ctd architects © 2016
• This drawing is copyright.
• All dimensions to be checked on site before proceeding.
• Contractor must notify the architect of any discrepancies before proceeding.
• Contractor to check/adjust dimensions of new work to suit existing conditions. Do not assume existing structure or details are plumb, square or level.
• All drawings to be read in conjunction with all other consultants drawings and specs.

Rev	Date	Drawn	Description
-		-	

Client: MARCUS MACHINE AND TOOLS LTD

Project: Residential Development at: High Street, Leek, Staffordshire

Status: PLANNING

Title: floor plans: strangman street block (B)

Scale: 1:100 | Size: A1 | Drawn: SAT | Chk'd: | Date: May 2016

Job No.: 1617 | Drawing No.: AL 11 | Rev.: