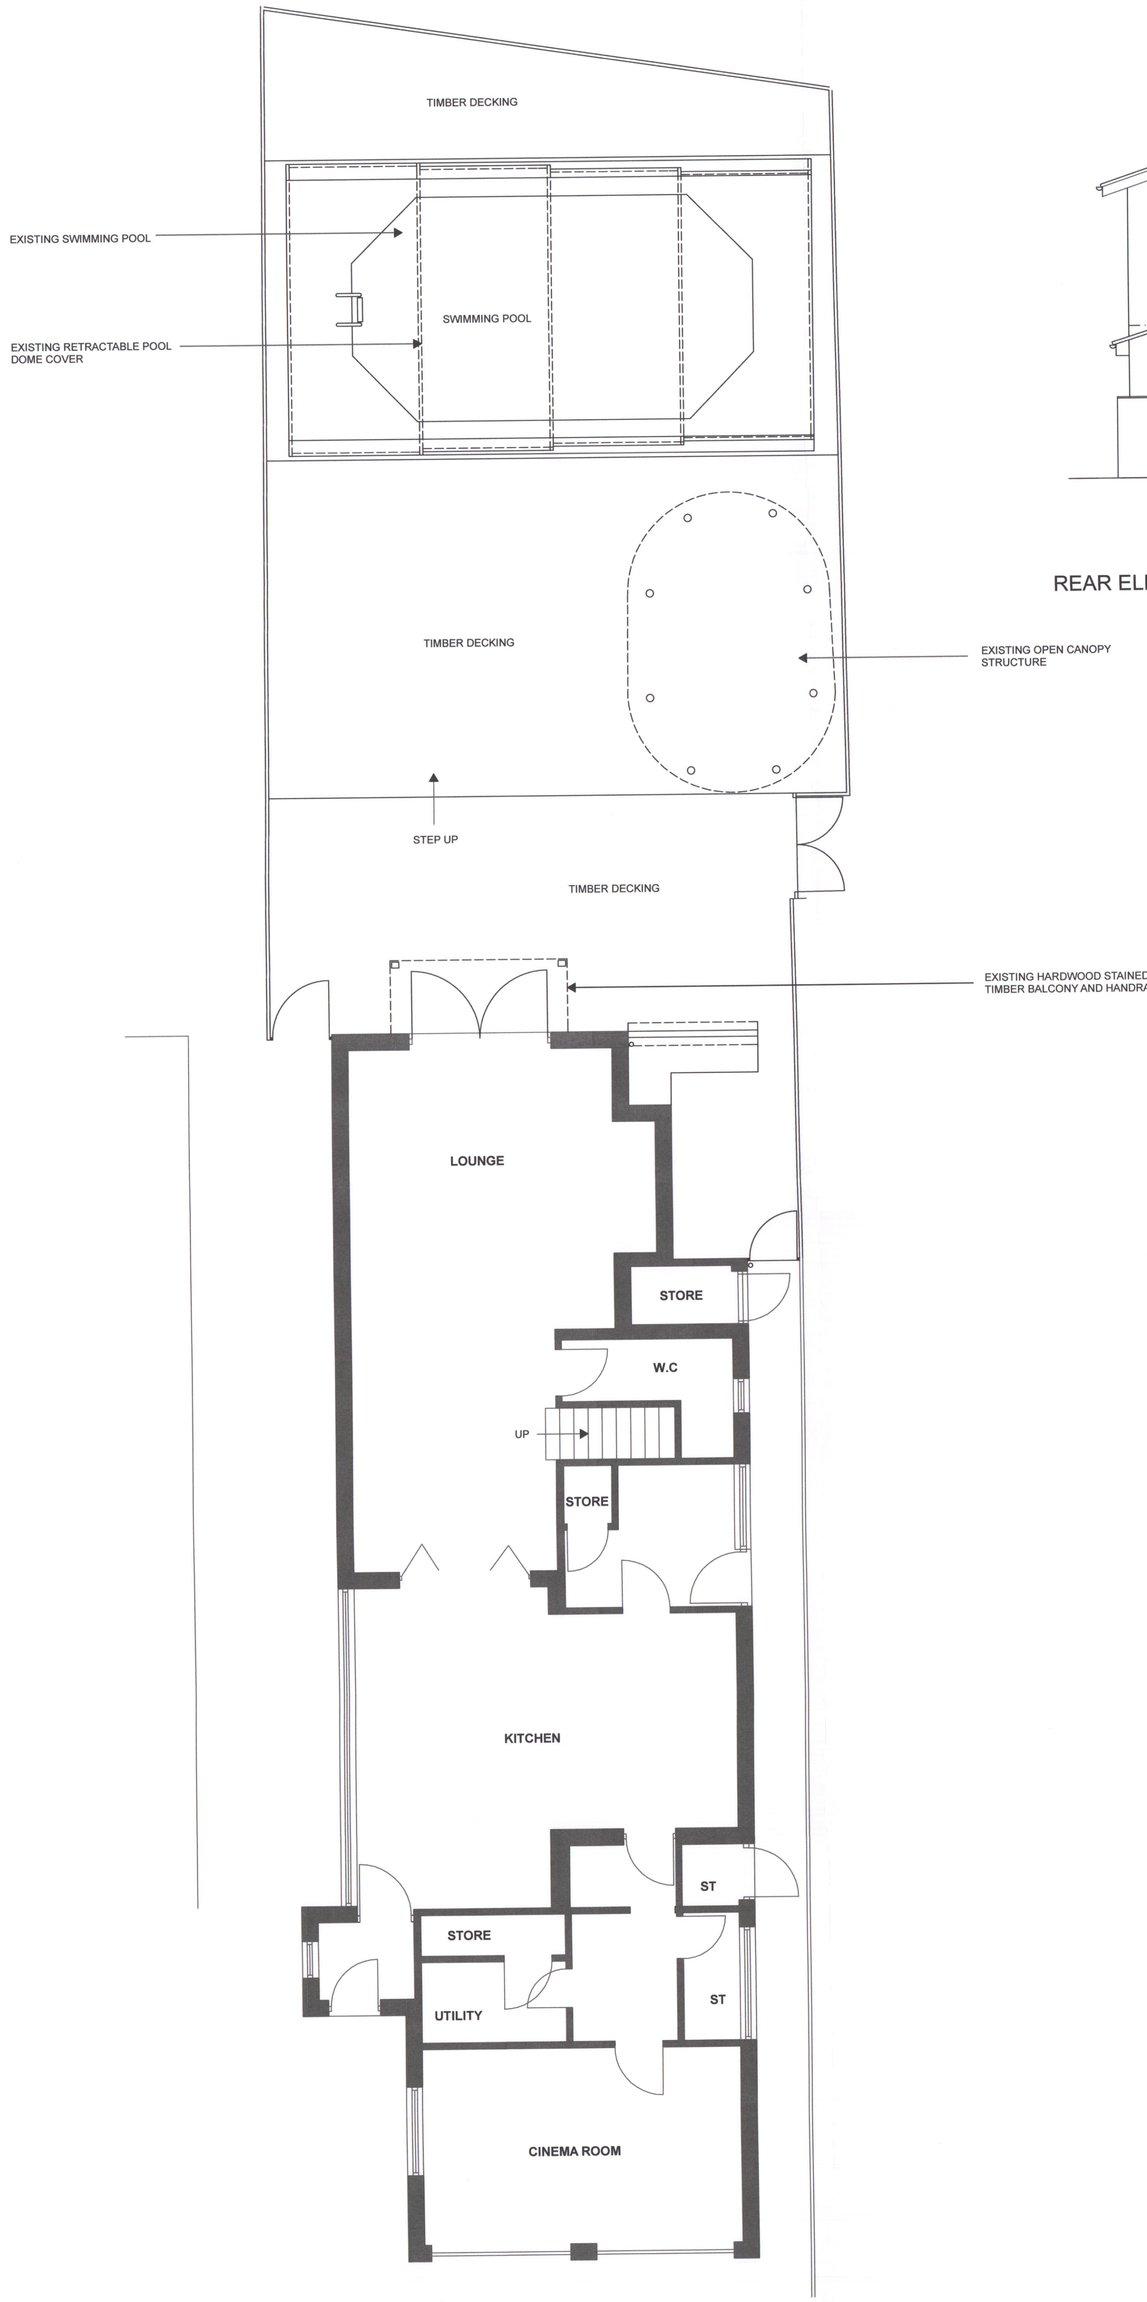

EXISTING GROUND FLOOR AND PART SITE PLAN



REAR ELEVATION



PART SIDE ELEVATION

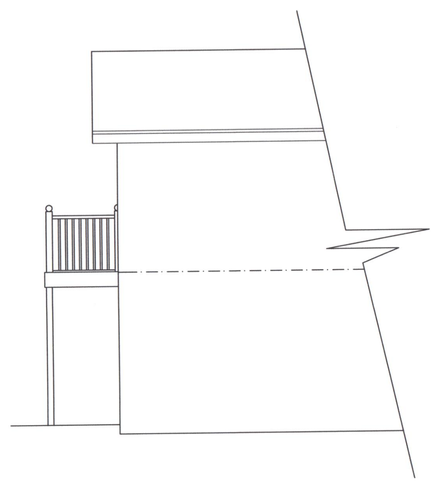

PART SIDE ELEVATION

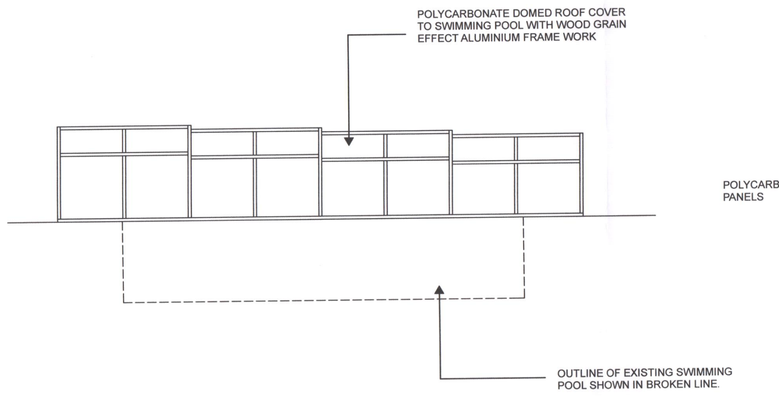

POOL FRONT ELEVATION

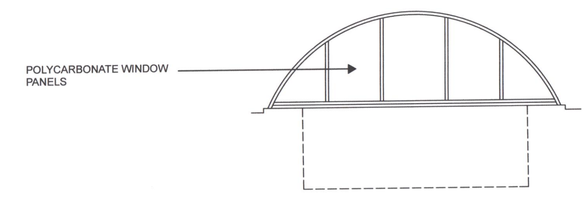

POOL SIDE ELEVATION

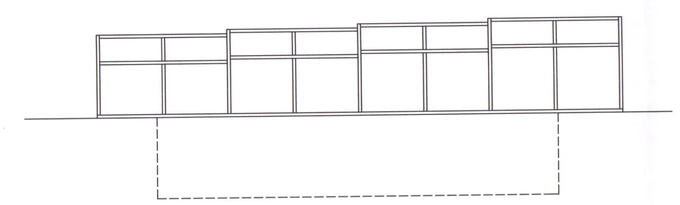

POOL REAR ELEVATION

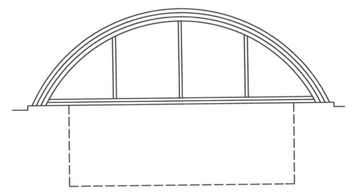

POOL SIDE ELEVATION

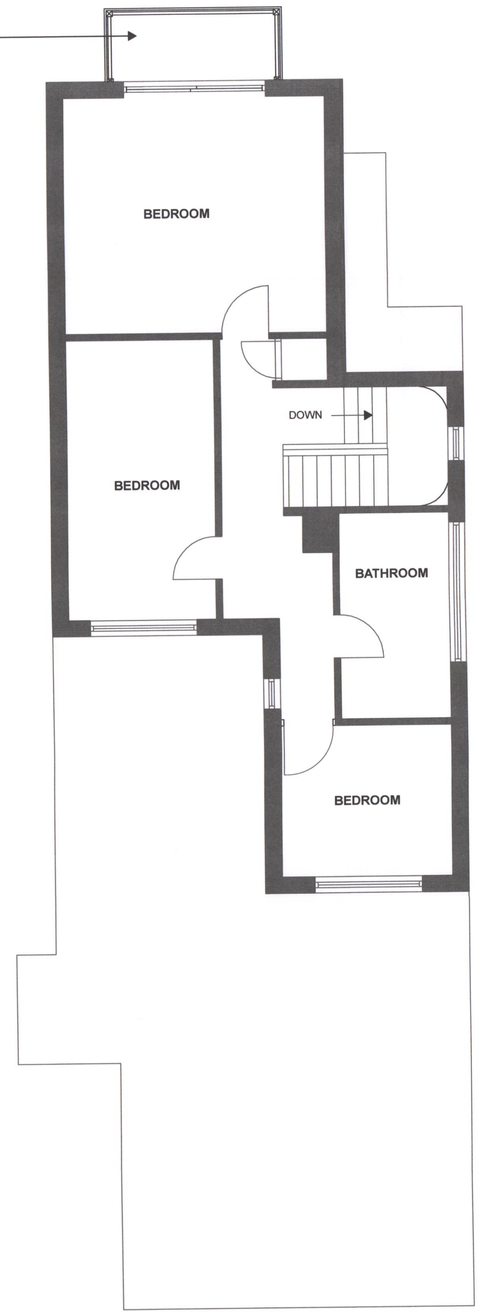

EXISTING FIRST FLOOR PLAN

Rev/D	Date	Details	Mod by	Chkd by	App by

Drawing Status

wood | goldstraw | yorath

ARCHITECTS QUANTITY SURVEYORS CDM CO-ORDINATORS

Churchill House, Regent Road, Stoke on Trent, ST1 3RH.
Tel: 01782 208000 Fax: 01782 208712 E-mail: info@woodgoldstarw.co.uk
http://www.woodgoldstraw.co.uk/

Client.
MISS S DAYSON
147 PARK LANE KNYPERSLEY

Project.
PLANNING

Scale		Issue Date
1:50		11/07/2016
Sheet Size	Drawn	Checked
A0	LJS	

Title.
PLANS AS EXISTING

Drawing Number	Revision
4344-01-01	

CAD file path:
X:\2 S MILLINGTON\S TEAM\DAYSON\PLANNING.pln

Copyright. Wood Goldstraw & Yorath.
Contractors are to check all dimensions on site and refer any discrepancies to the Architects immediately. Do not scale from this drawing.