

©Crown Copyright and database rights 2016 OS 100019980

LOCATION PLAN Scale 1/1250

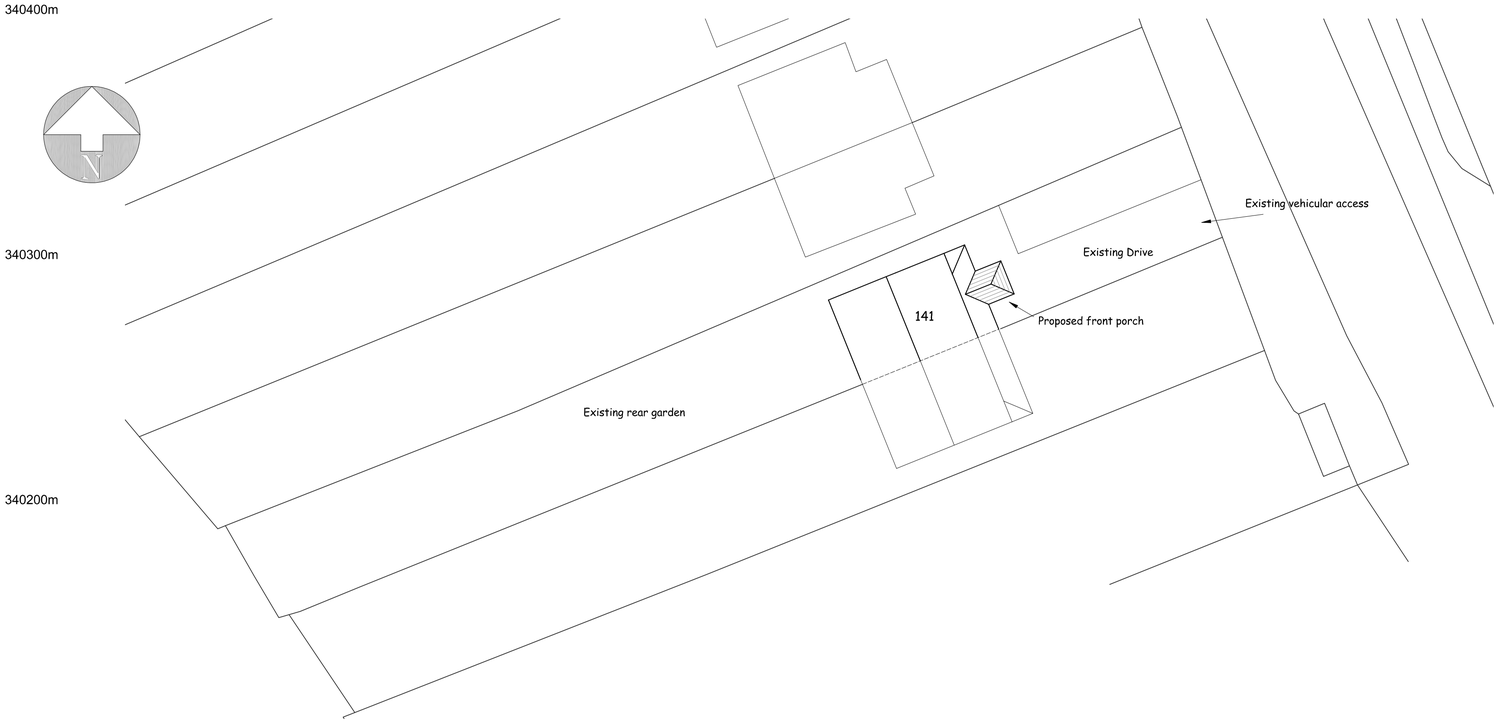

Nigel Forrester MCIOB
Building Design Services

ILETT HOUSE, SMITHY BANK, ALTON, STAFFS, ST10 4AD
TEL 01538 702164

www.nigelforrester.co.uk www.sap-calc.co.uk

CLIENT

Mr J Hancox & Miss L J Portlock

PROJECT

Proposed porch and internal alterations
to convert garage into sitting room
at
141 Cheadle Road
Tean
Staffordshire
ST10 4DR

DRAWING NUMBER 16/494/04

Location & site/roof plan

SCALES 1/1250 & 1/200 @ A1