REVISIONS:
All dimensions to be checked on site. Do not scale drawing.
This drawing and design and all infomation contained therein is the sole copyright of Stone Architectural Services Ltd.
Reproduction is strictly forbidden without written consent.

Stone Architectural Services Ltd.

Chartered Architectural Technologist.

72 Bank Side, Stone,
Staffordshire, ST15 0HP.
Tele: 01785 501015.

Project

J. MILNER.
397 CHEADLE ROAD, CHEDDLETON,
STAFFS, ST13 7BH.

Drawing Title

PROPOSED TWO STOREY REAR EXENSION.
PLANS & ELEVATIONS AS EXISTING.

Scale.	Date	Drg. No.
1:100.	Jan. 2013	09/99/01.

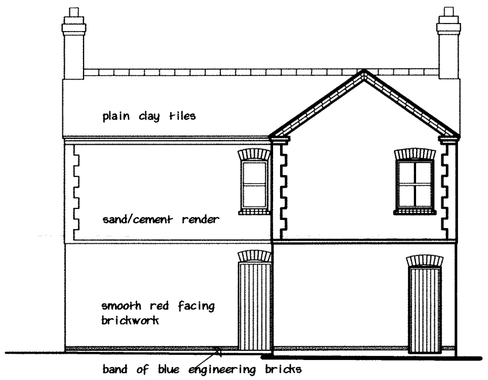

REAR ELEVATION.



SIDE ELEVATION

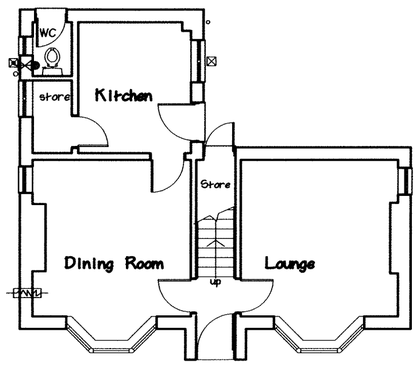

GROUND FLOOR PLAN

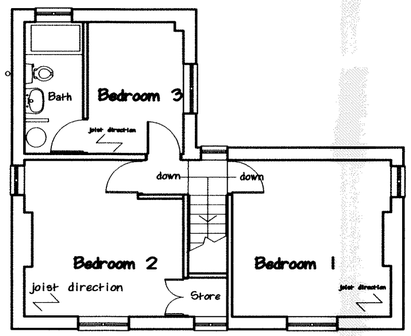

FIRST FLOOR PLAN

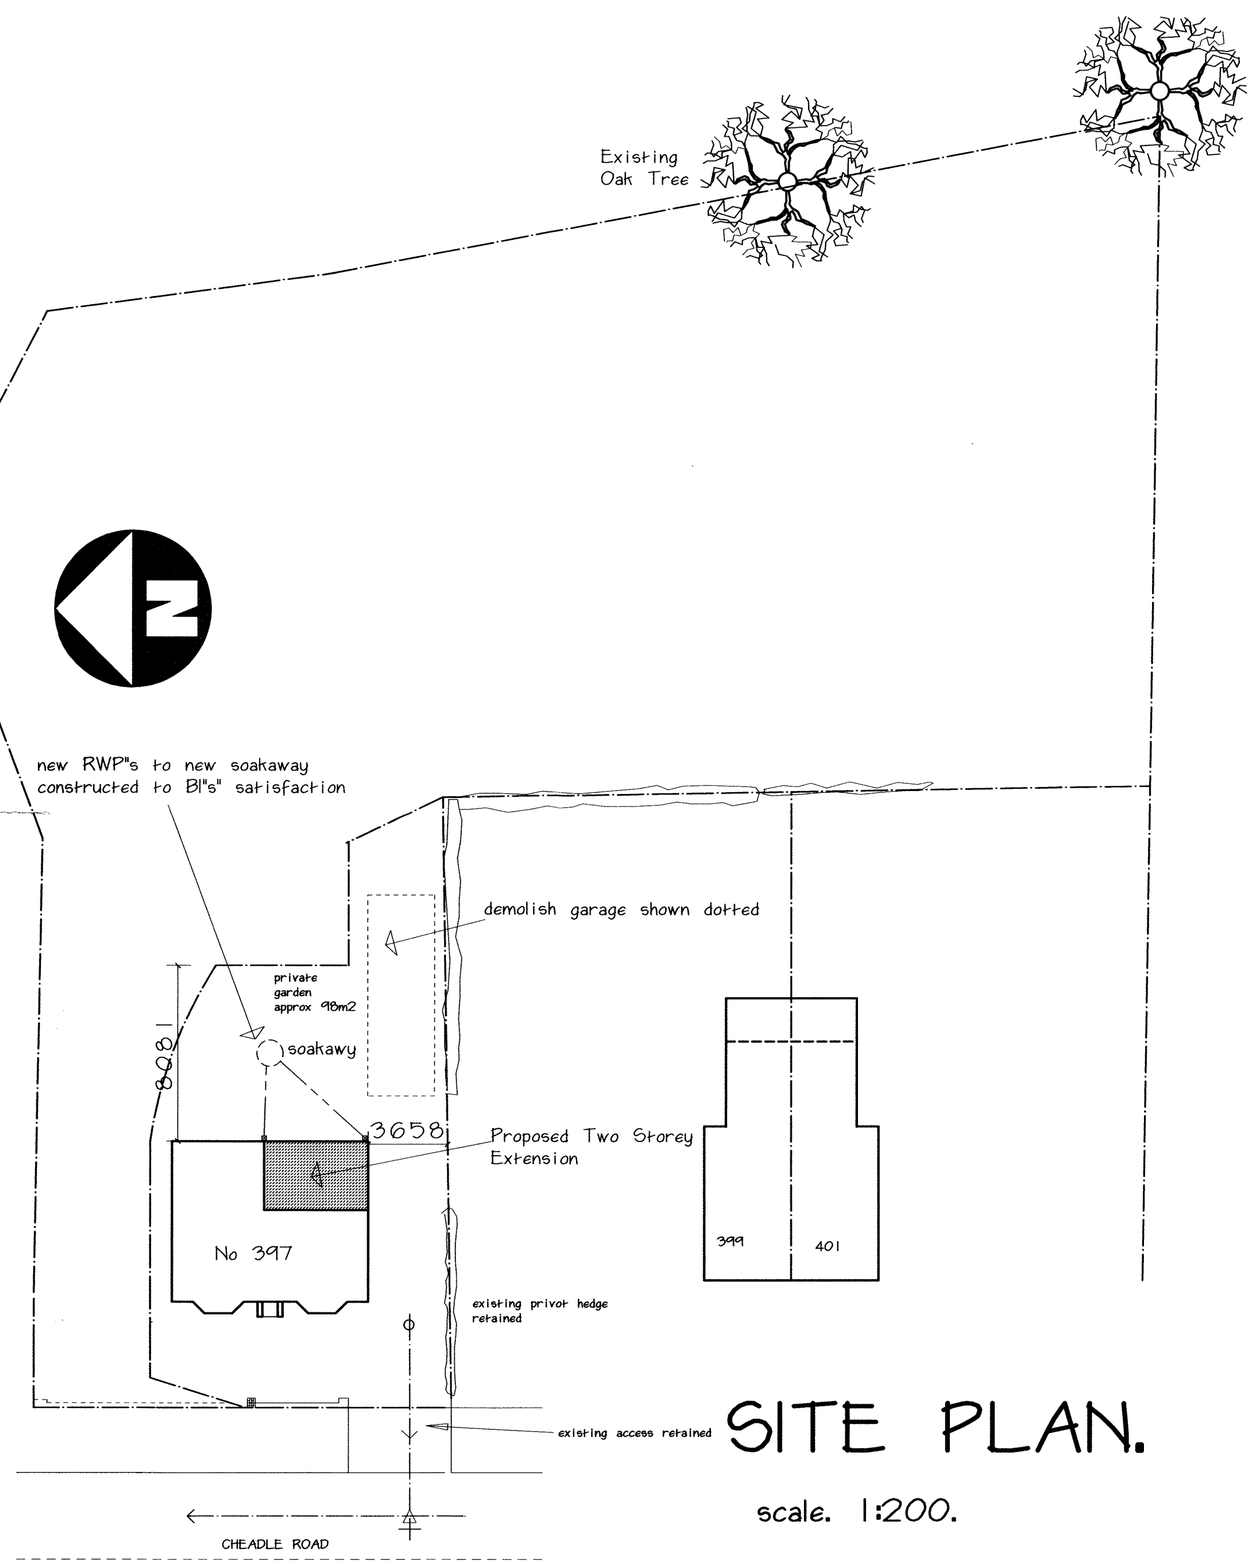

SITE PLAN.

scale. 1:200.