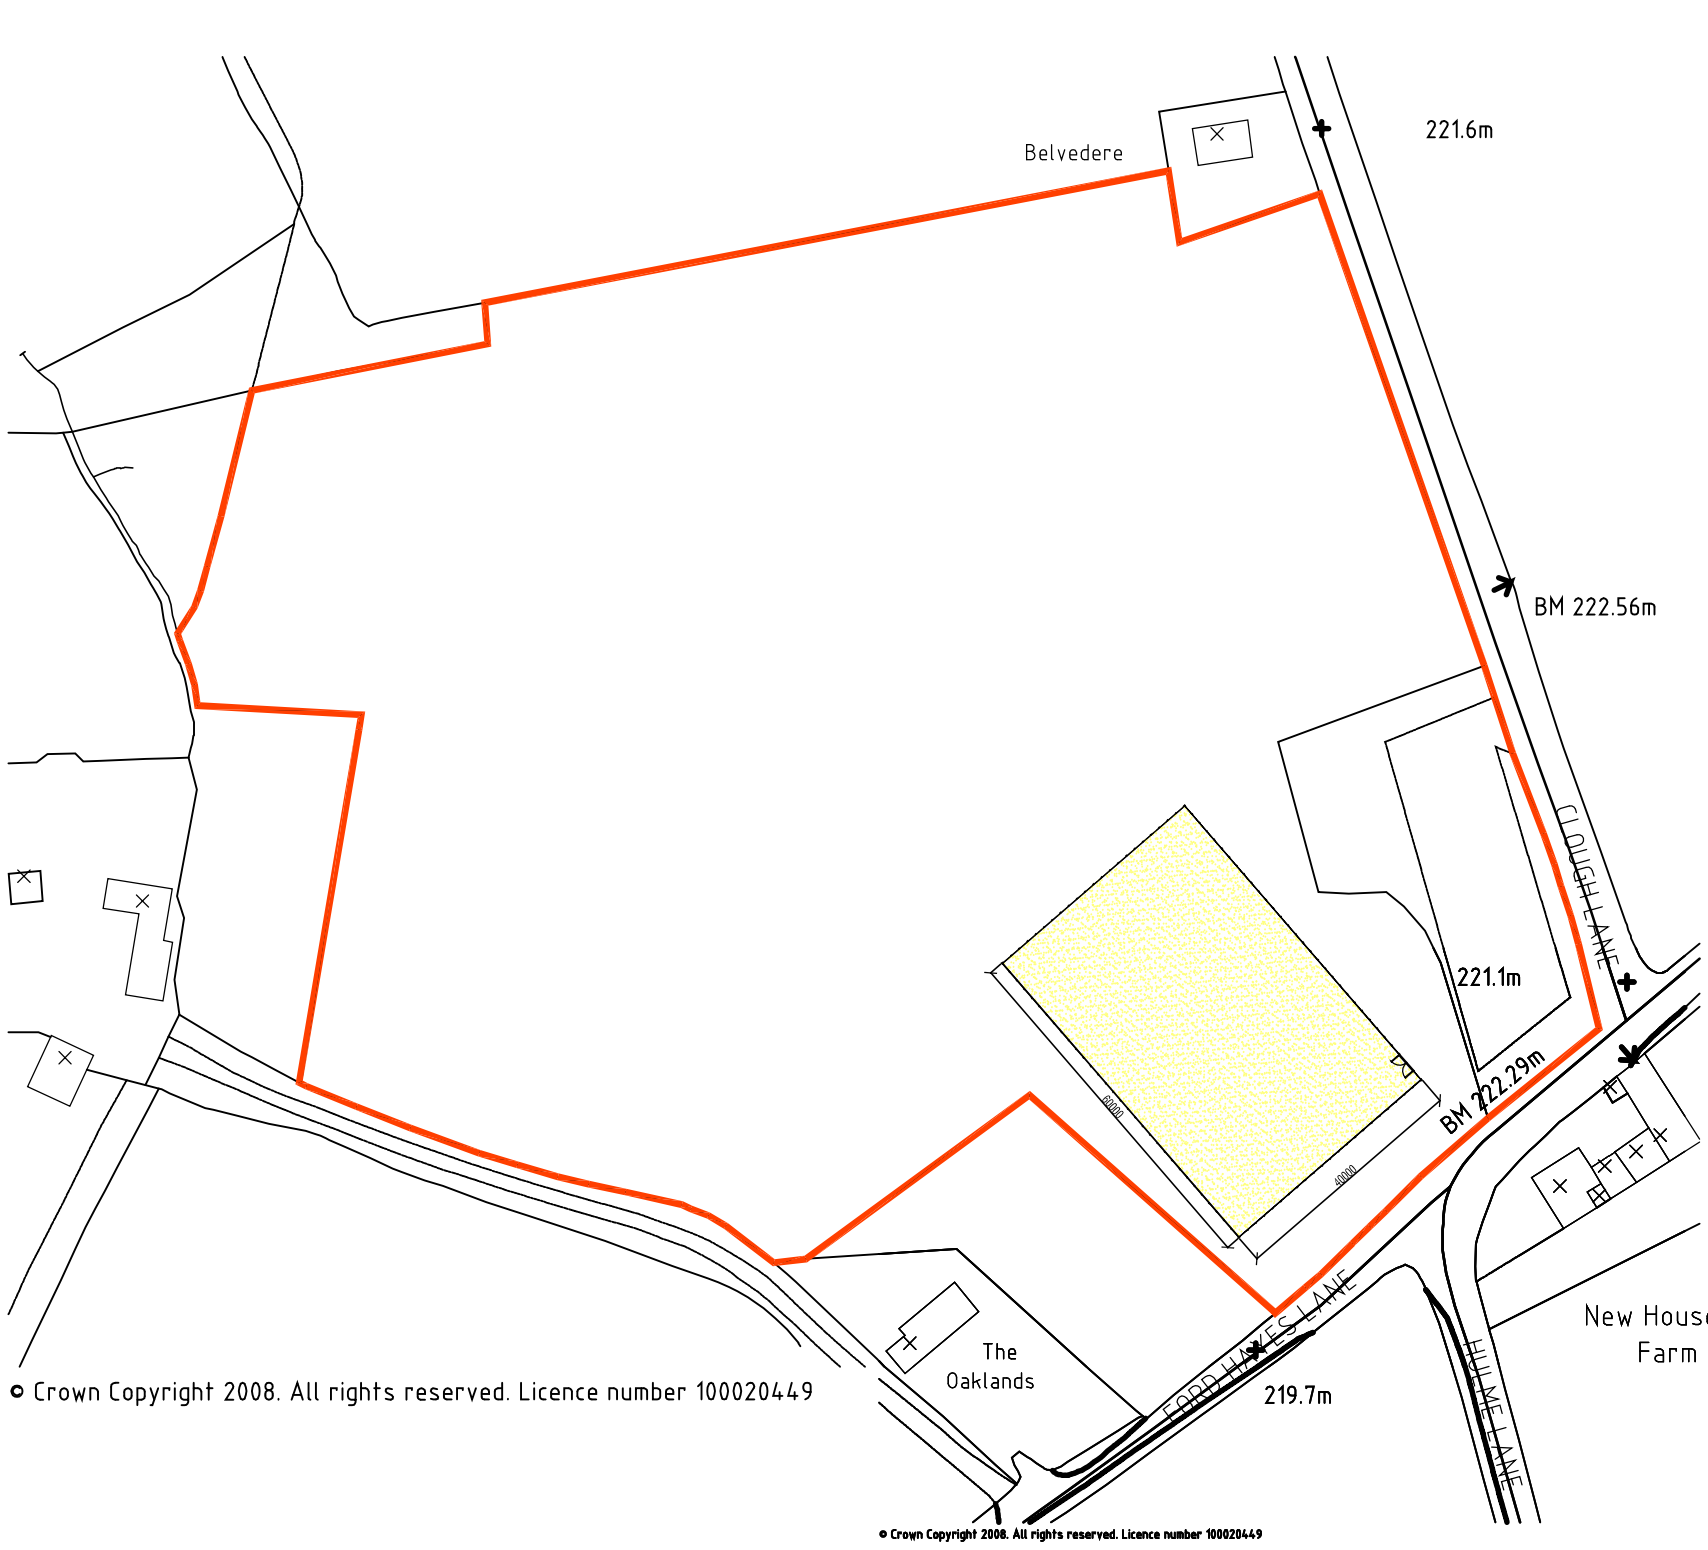


© Crown Copyright 2008. All rights reserved. Licence number 100020449

Proposed Location Plan 1:1250

REV.	DATE	NOTE

THIS DRAWING / DESIGN IS NOT TO BE REPRODUCED WITHOUT PRIOR CONSENT
TO BE READ IN CONJUNCTION WITH ALL STRUCTURAL OR OTHER SPECIALIST DRAWINGS / DETAILS AND IS **NOT** TO BE SCALED
ALL CONTRACTORS ARE TO CHECK GIVEN DIMENSIONS AND VERIFY ANY DISCREPANCY WITH JPK DESIGN LTD PRIOR TO CONSTRUCTION
COMMENCEMENT OF WORKS PRIOR TO **FULL** PLANNING / BUILDING REGULATIONS APPROVAL IS AT CONTRACTORS OWN RISK

JPK DESIGN LTD
CONCEPT DESIGN REALISATION
Specialists in **Architectural Design**
JPK Design Ltd. 83 Dimsdale Parade East, Wolstanton
Newcastle, Staffordshire. ST5 8DP
t: 01782 622321 e: jason.knight@jpkdesign.co.uk

DRAWING TITLE
Location Plan

PROJECT
Proposed Menage at Clough Lane, Hulme,
Stoke-on-Trent, Staffordshire

CLIENT
Geoff Bowker

SCALE	DRG. No.
1:1250	08/3/2407/2
DATE: August 2008	
DRAWN BY: R, Winkle	