Copyright of this drawing is vested in the Architect and it must not be copied or reproduced without consent. Figured dimensions only are to be taken from this drawing. All contractors must visit the site and be responsible for taking and checking all dimensions relative to their work. Hewitt&Carr Architects Ltd are to be advised of any variation between drawings and site conditions.
DO NOT SCALE OFF THIS DRAWING.....IF IN DOUBT ASK

Rev.	Drawn	Comments
		New window to match existing

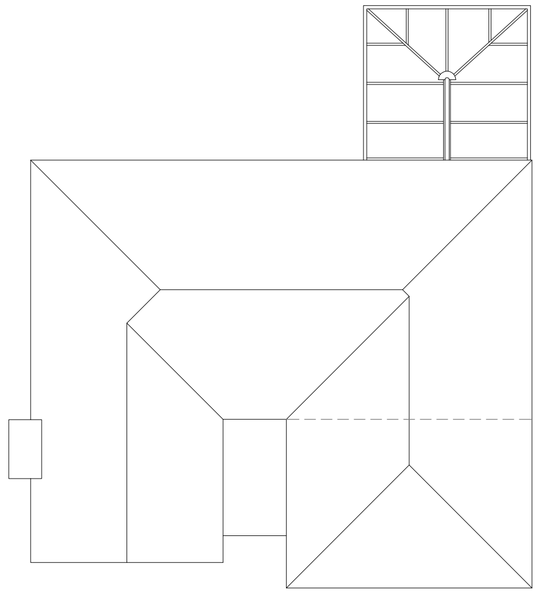

ROOF PLAN 1:100

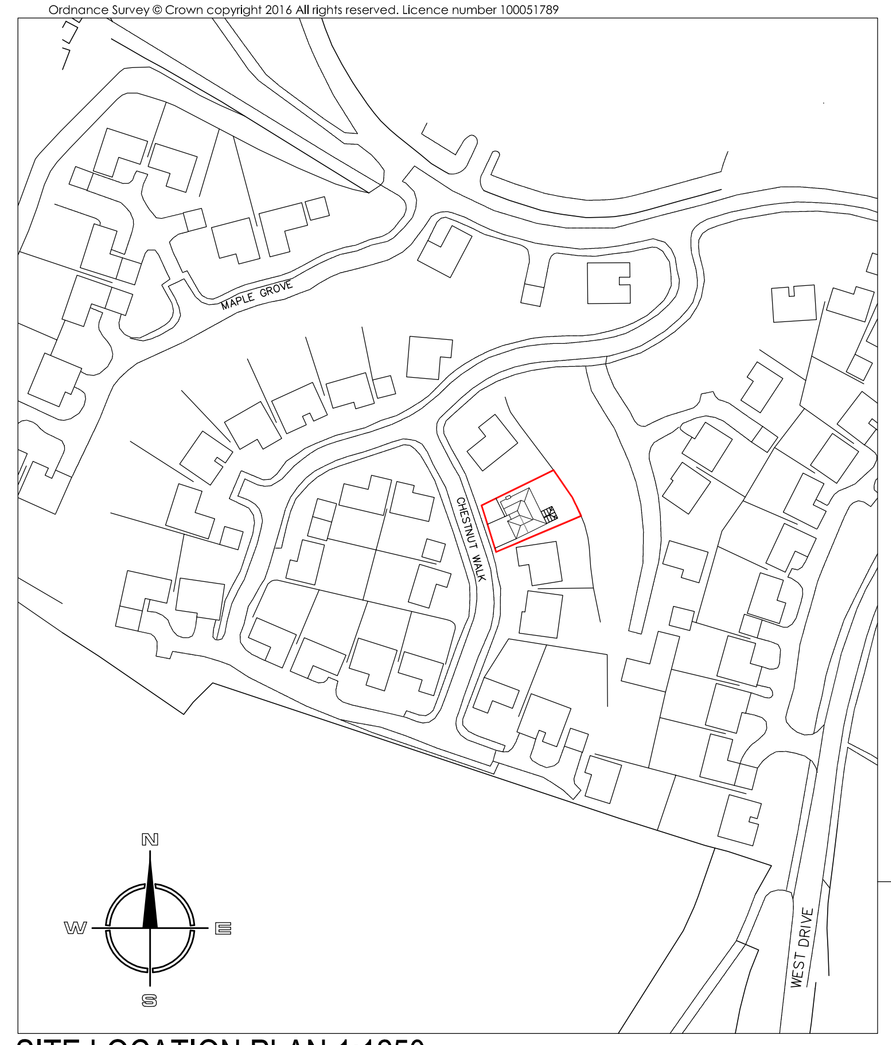

SITE LOCATION PLAN 1:1250

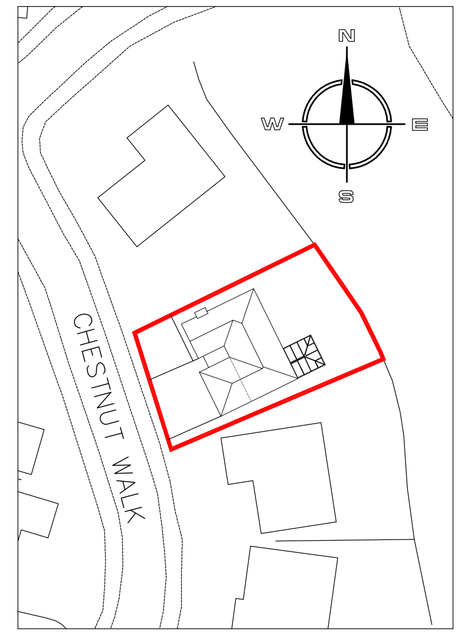

SITE LOCATION PLAN 1:1250

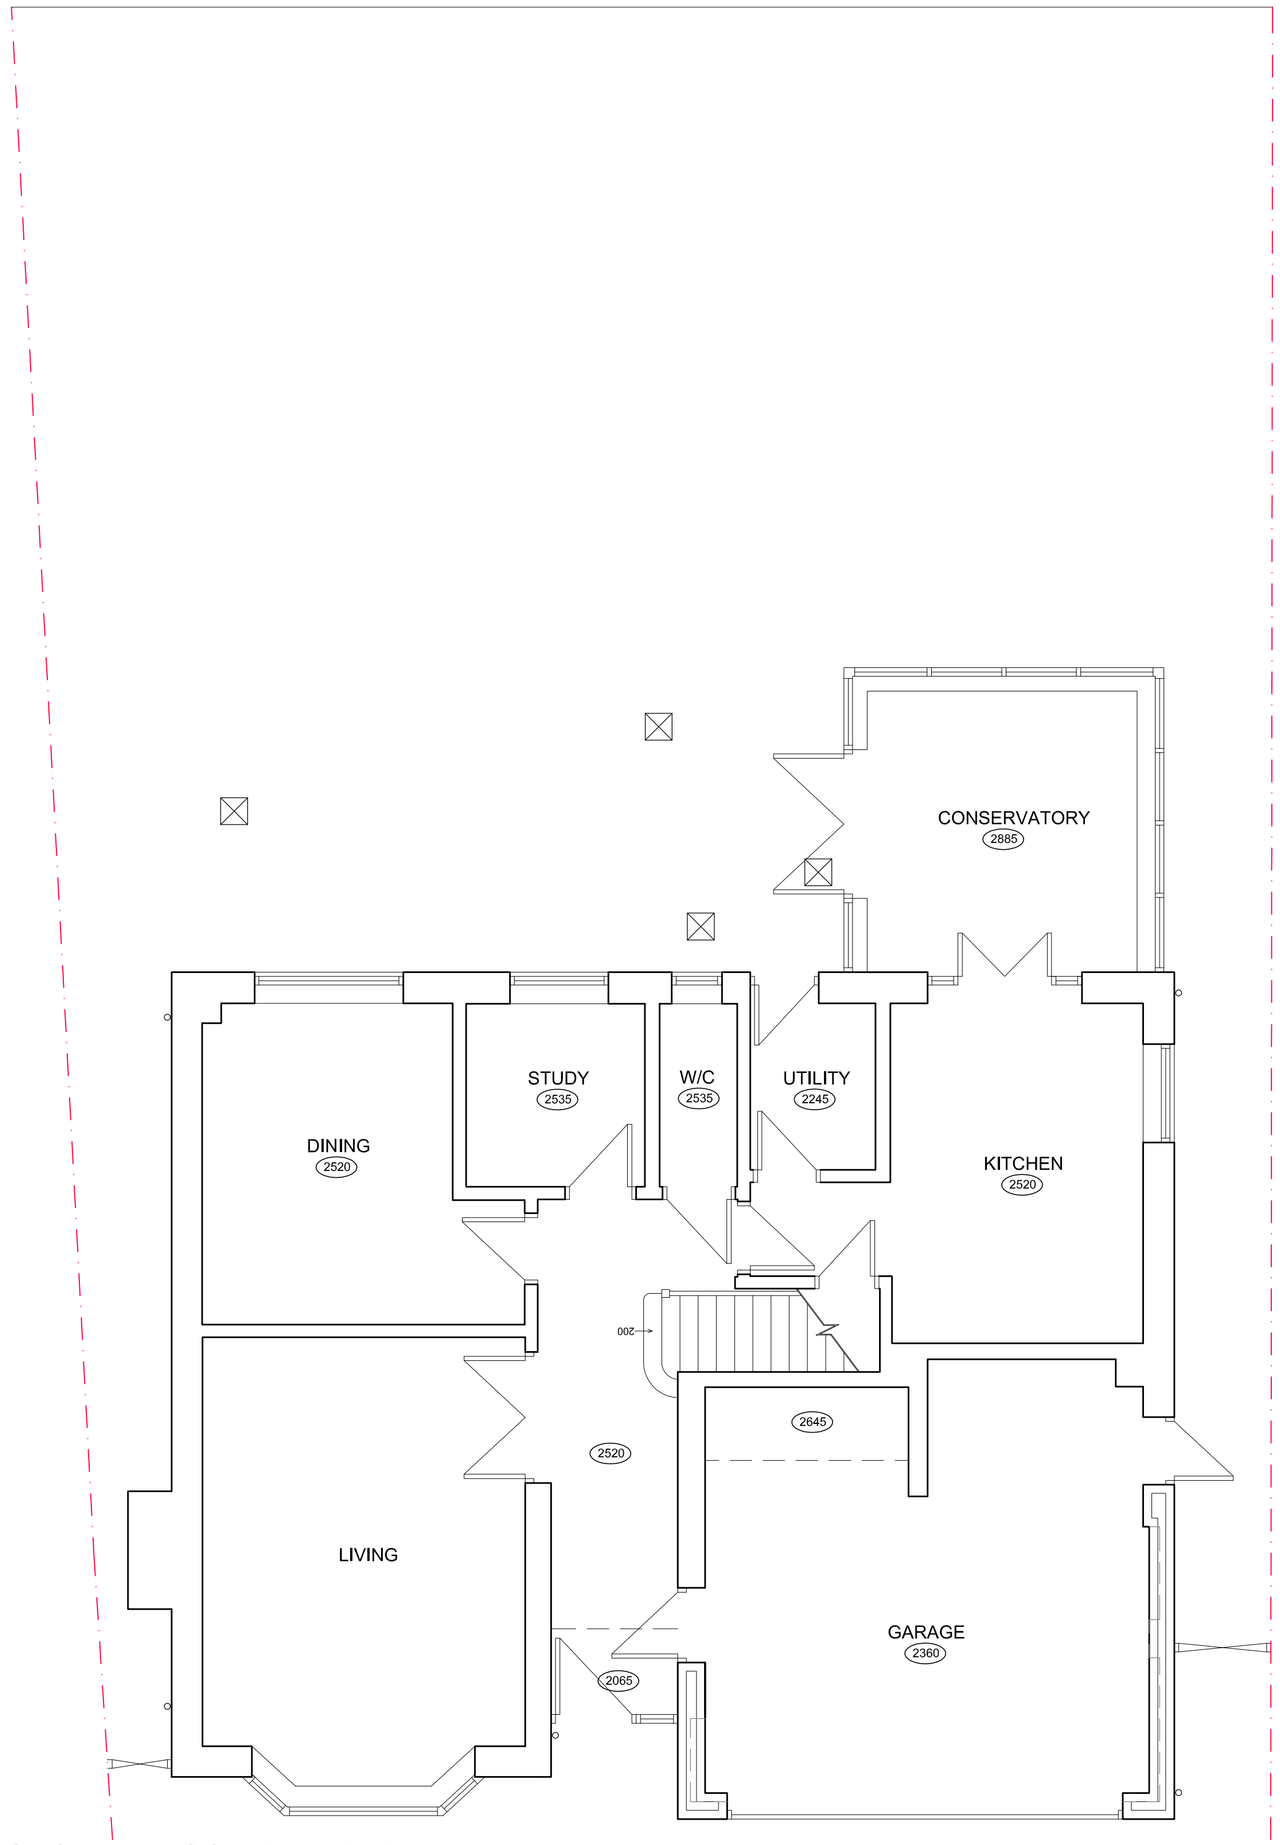

GROUND FLOOR PLAN 1:50

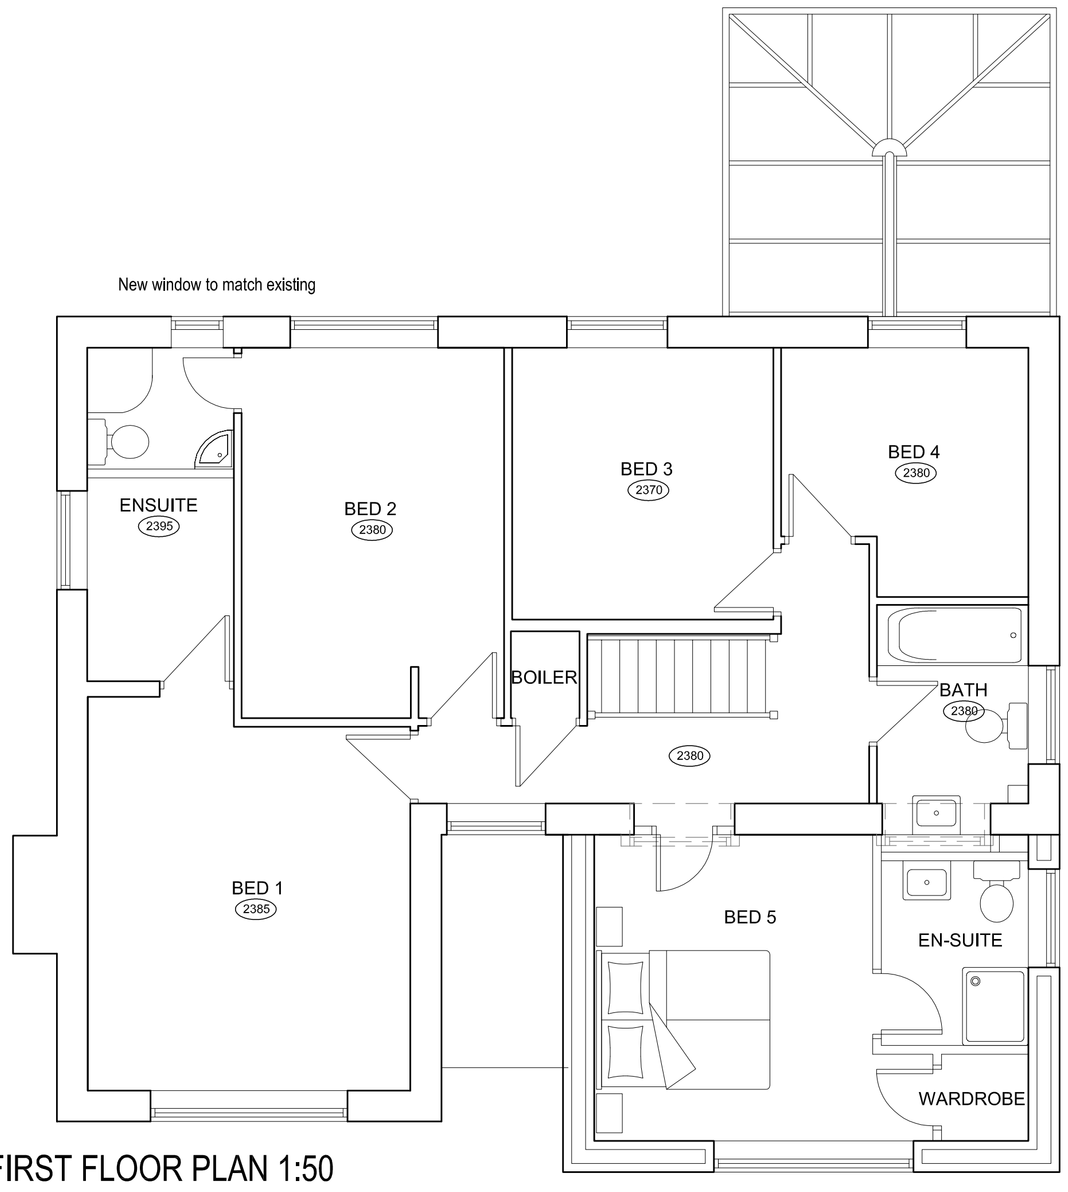

FIRST FLOOR PLAN 1:50

Hewitt&Carr Architects
A: 2-4 Cross Street | Cheadle | Staffordshire | ST10 1NP
T: 01538 756888
E: enquiries@hcarchitects.co.uk
W: www.hcarchitects.co.uk

Client
Mr and Mrs P Wood

Project
First Floor Extension Above Garage
27 Chestnut Walk, Cheddleton

Title
Plans as Proposed

Status
PLANNING

Date July 2016 Drawn MJC

Scale @A1 AS NOTED Checked

Project No Drawing No.
00545 AL(0)03 Rev

File Ref: H:\REF