PROPOSED ROOF

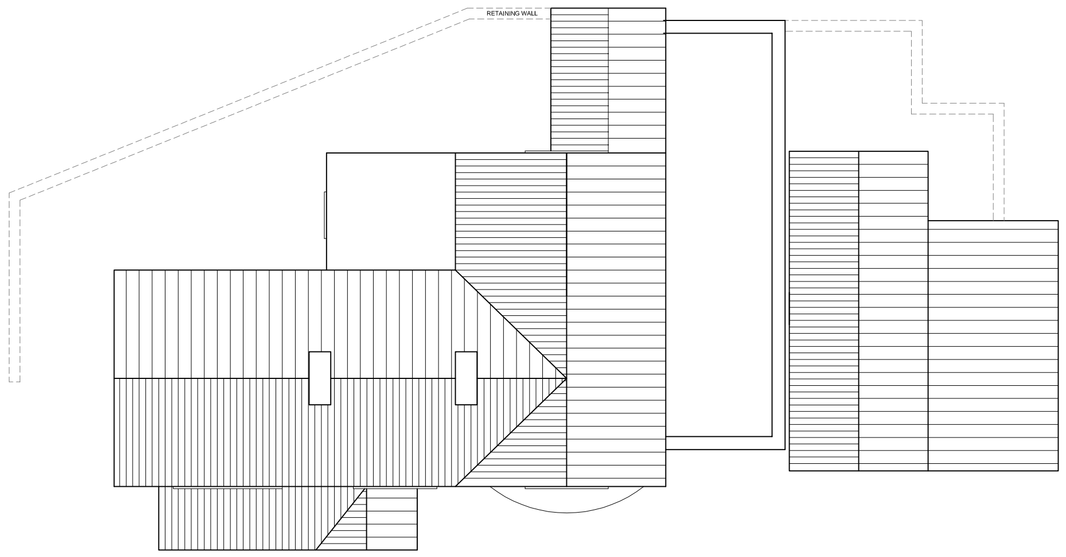

PROPOSED FIRST

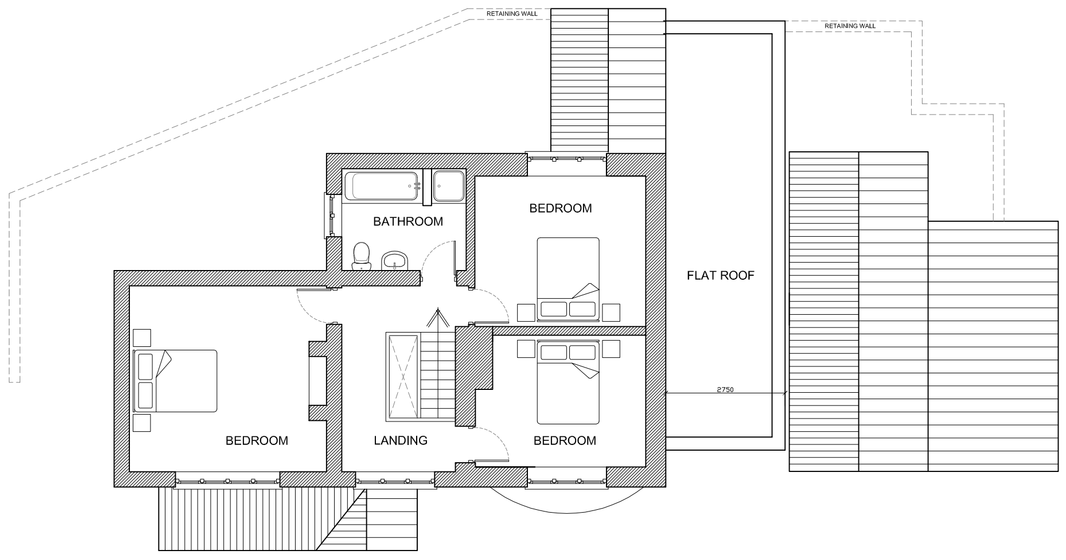

PROPOSED GROUND

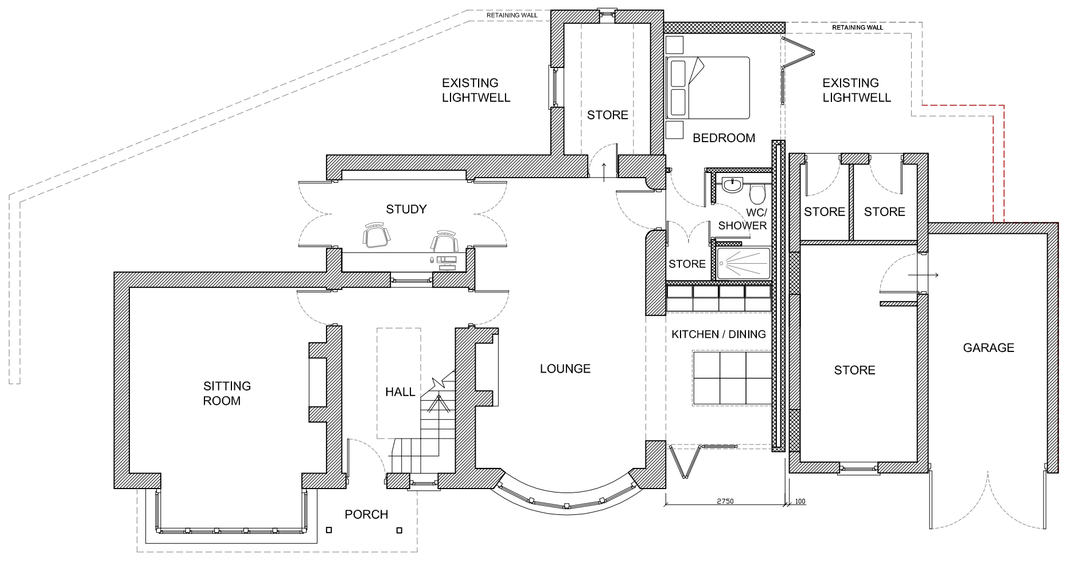



FRONT ELEVATION

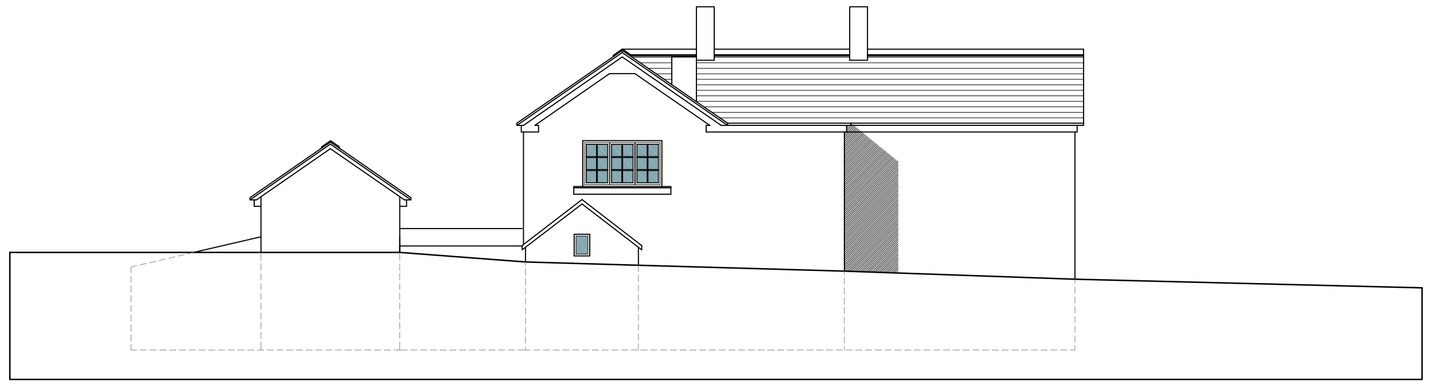

REAR ELEVATION



SIDE ELEVATION

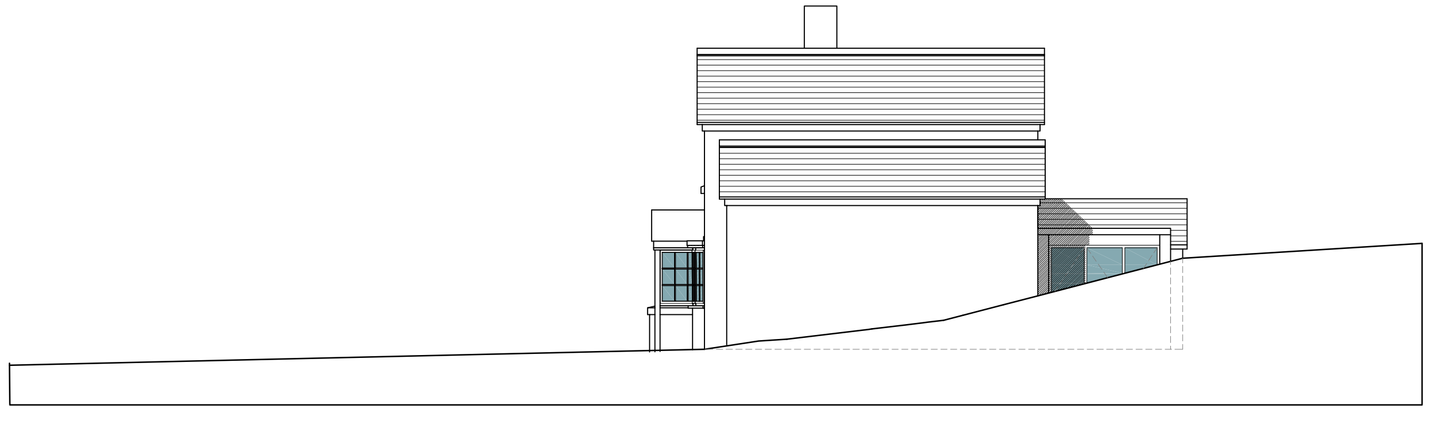

SIDE ELEVATION

Proposed Plans and Elevations

Mill House
Congleton
Cheshire
CW12 3QQ

1:100 @ A1
July 2016

north