

Copyright of this drawing is vested in the Architect and it must not be copied or reproduced without consent. Figured dimensions only are to be taken from this drawing. All contractors must visit the site and be responsible for taking and checking all dimensions relative to their work. Hewitt&Carr Architects Ltd are to be advised of any variation between drawings and site conditions.
DO NOT SCALE OFF THIS DRAWING.....IF IN DOUBT ASK

Rev.	Drawn	Comments	Date

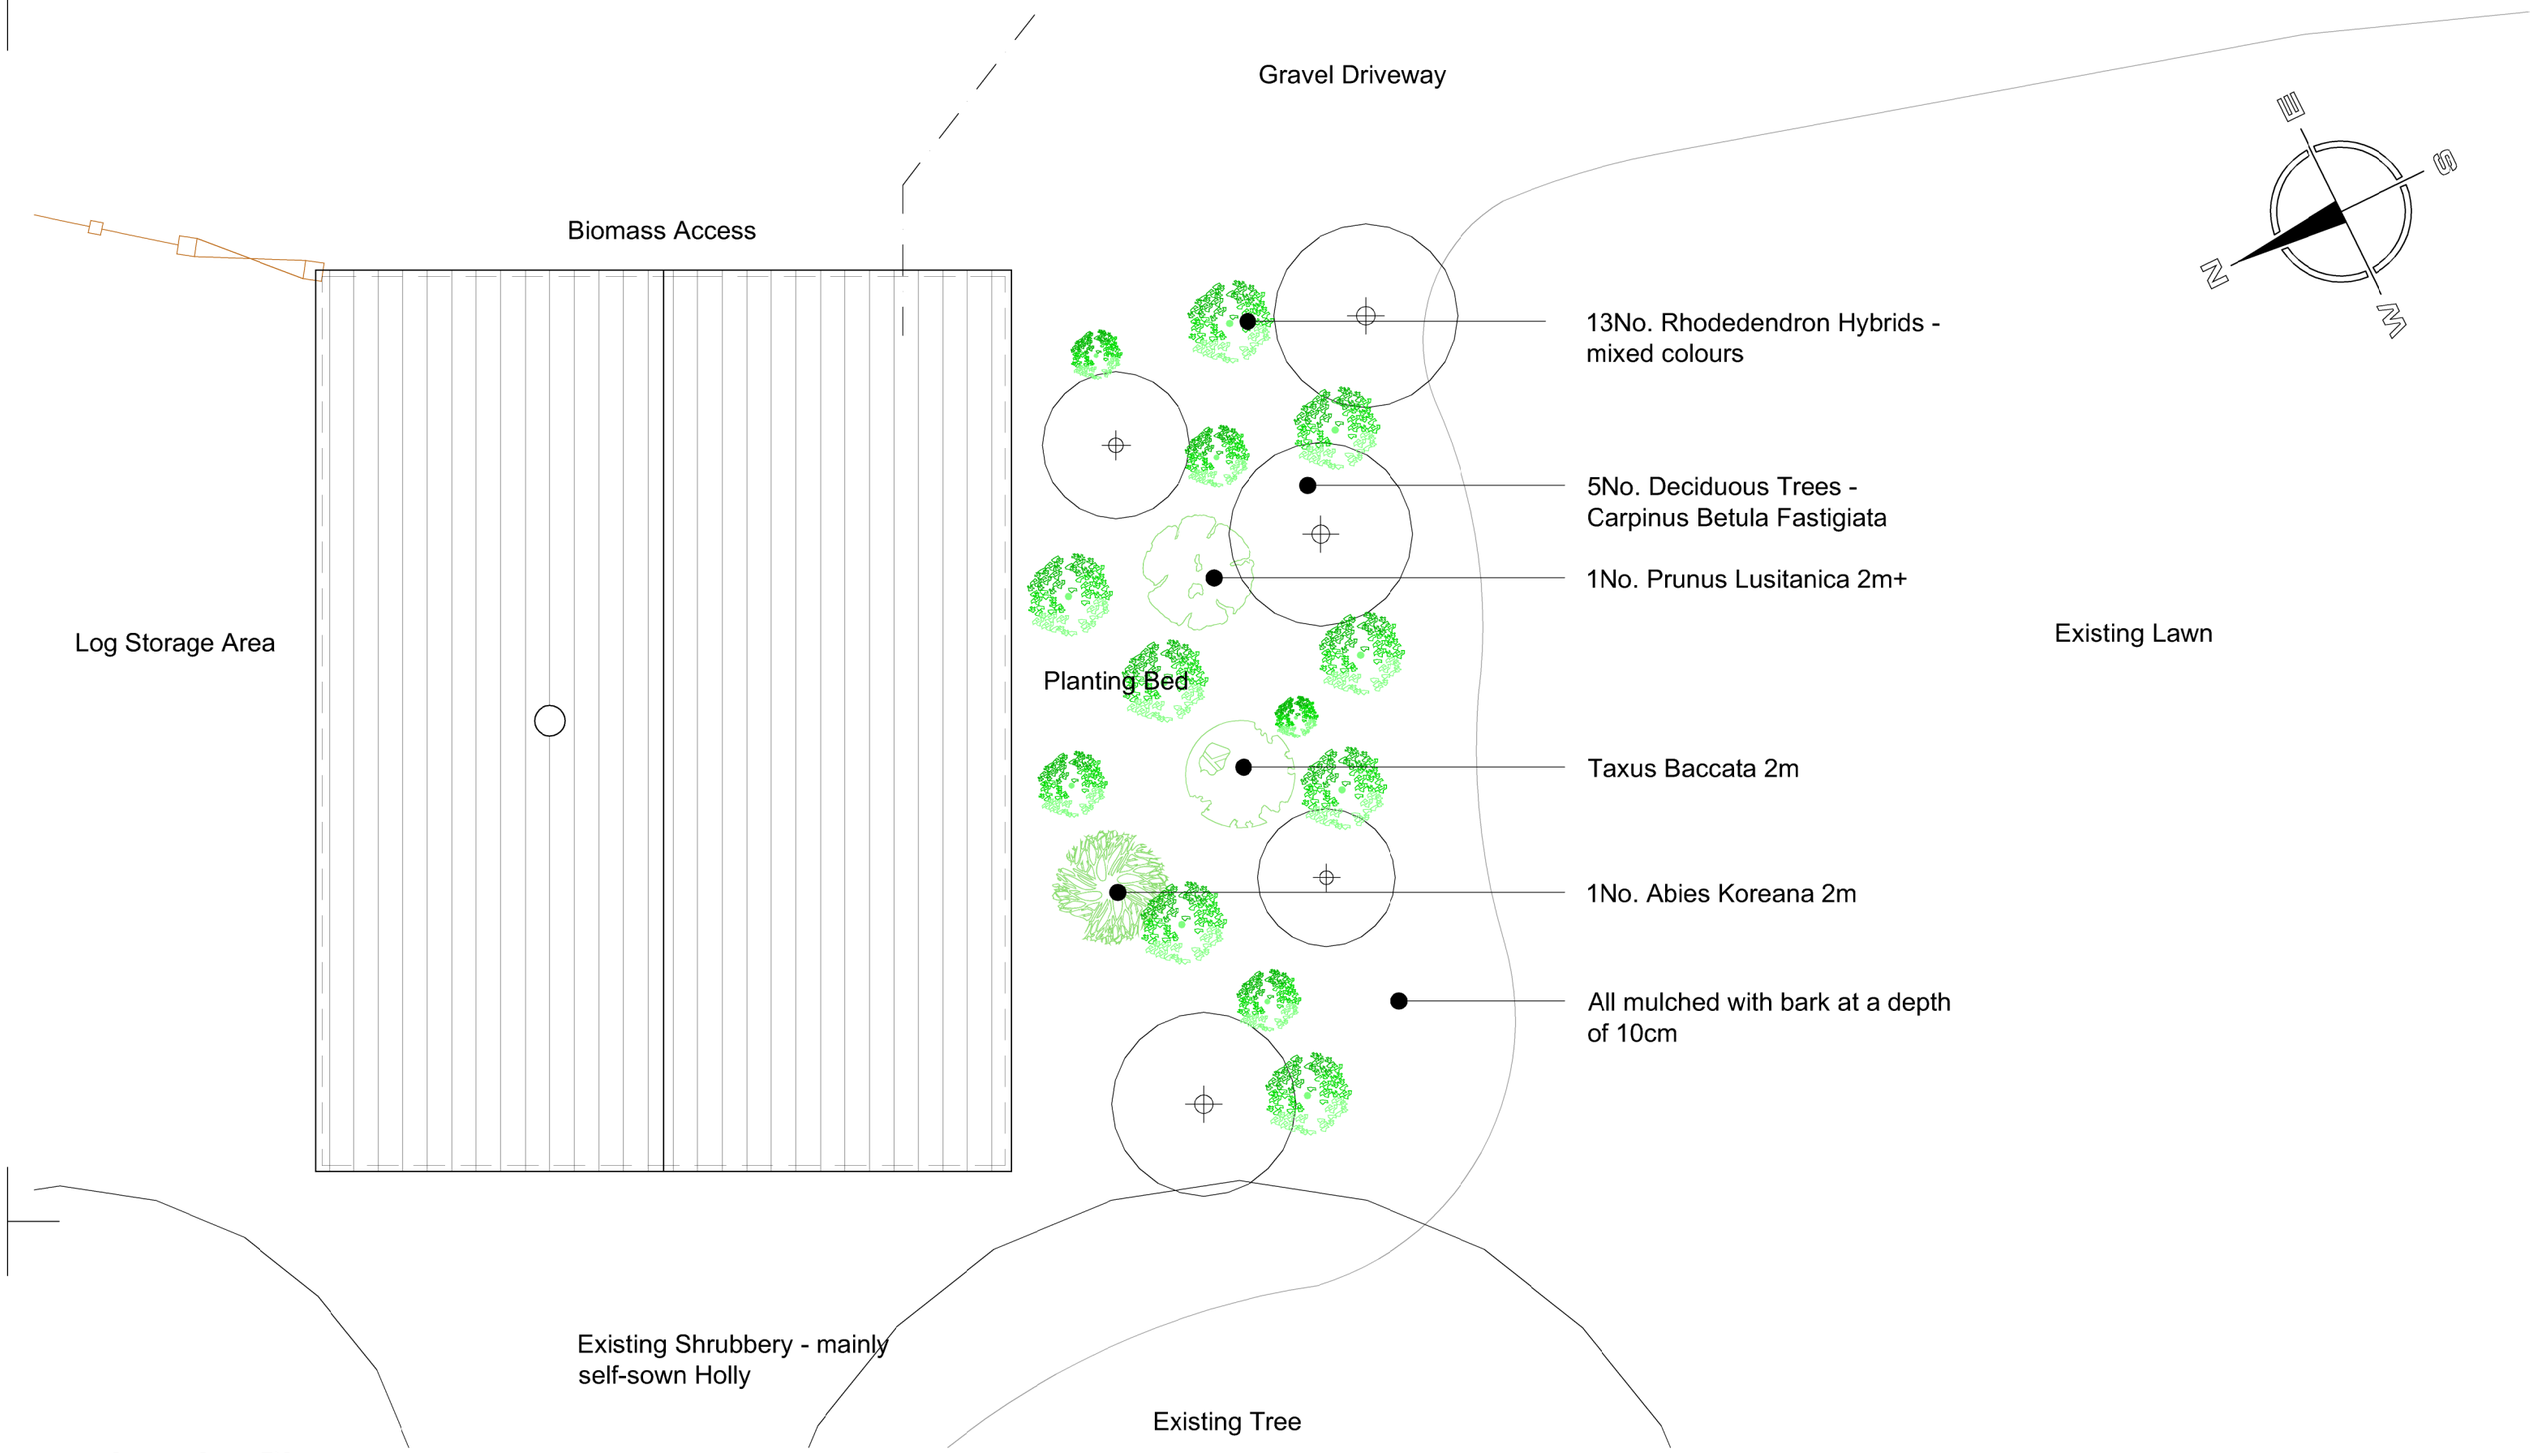

Landscaping Plan

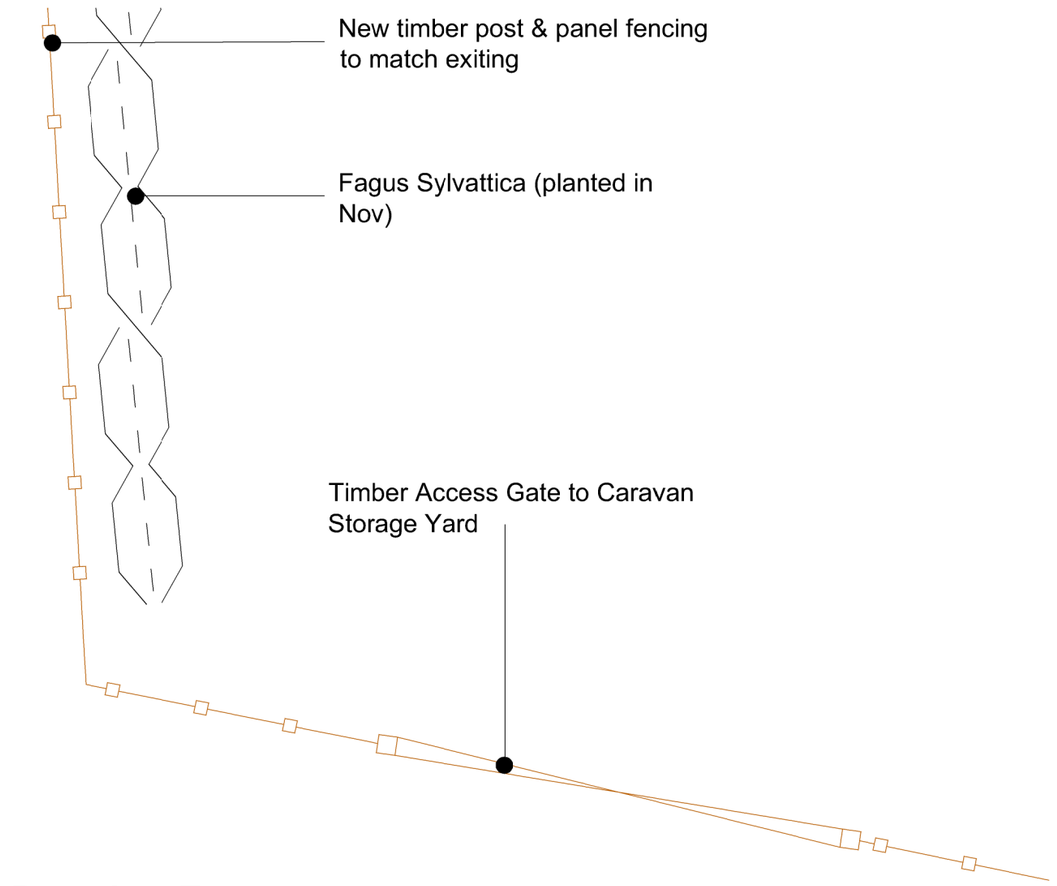

Boundary Treatment

Planting Notes

Cultivation
Cultivation: Cultivate whole planting bed to minimum 300mm depth.
Timing: Within a few days before planting, with weather and ground conditions suitably dry and mild with no risk of frost.
Surface: Leave regular and even. Undesirable material brought to the surface: Remove weeds, roots, stones and clods larger than 50mm in any dimension, tufts of grass and foreign matter. Soil within root spread of trees and shrubs to be retained: Do not dig or cultivate.

Planting
Carry out planting while soil and weather conditions are suitable. Do not plant during periods of frost, rain or strong winds. All plants and trees to be in accordance with the criteria as stated in BS 3936 All plants to be positioned upright, well-balanced and with best side to front. All plants to be planted in holes excavated large enough to allow adequate root spread to a depth of minimum 75mm lower than the root system.
Remove any non-perishable containers and trim back damaged roots prior to planting. On completion of planting remove any damaged twigs and shorten back trees or shrubs as necessary to compensate for any root reduction.

Works to Existing Trees
Pruning and tree removal works to be carried out to avoid nesting season by a qualified arborculturalist. Existing trees to be pruned back to improve shape and stability and to allow improved clearance. Trees to be thinned to allow retained trees and new native tree planting to thrive. Existing retained trees to be protected in accordance with BS 5837

Hedge Planting
All plant material to comply with BS 3936 Pt 1:1992 and handled in accordance with 'Handling and Establishing Landscape Plants' 1996.
All Planting to comply with BS 4428 with plants well firmed. Enmag slow release fertiliser or similar approved to be applied to the base of each plant at the rate shown in the schedule.
Cultivate compacted ground and apply herbicide to kill weeds with herbicide to at least 0.5m width. Do not allow roots to dry out during prior to planting or heat up in enclosed bags. Form a trench to the same depth as the roots, plant so that the finished topsoil level matches the level of the soil it was planted in at the nursery. Firm plants in place and cover with well rotted mulch and topsoil. Provide plastic tree guards for protection to young plants.

NOTE: Landscape Scheme prepared by Thursfields on behalf of client

Hewitt&Carr Architects
A: 2-4 Cross Street I Cheadle I Staffordshire I ST10 1NP
T: 01538 756888
E: enquiries@hcarchitects.co.uk
W: www.hcarchitects.co.uk

Client
Hales Hall Caravan & Camping Park

Prcject
Erection of Biomass Boiler Housing at Hales Hall, Cheadle ST10 4QR

Title
Landscaping Plan

Status
Planning

Date Sept 16
Drawn KEW
Scale @A2 1:50
Checked

Prcject No 00487
Drawing No. PL(0)23
Rev

File Ref: H:\