This drawing has been prepared for the purpose of obtaining Planning & Building Regulation Approval only.

The copyright of this drawing is vested in Philip Kelsall Associates and must not be reproduced in any form without written consent



EXISTING FRONT ELEVATION

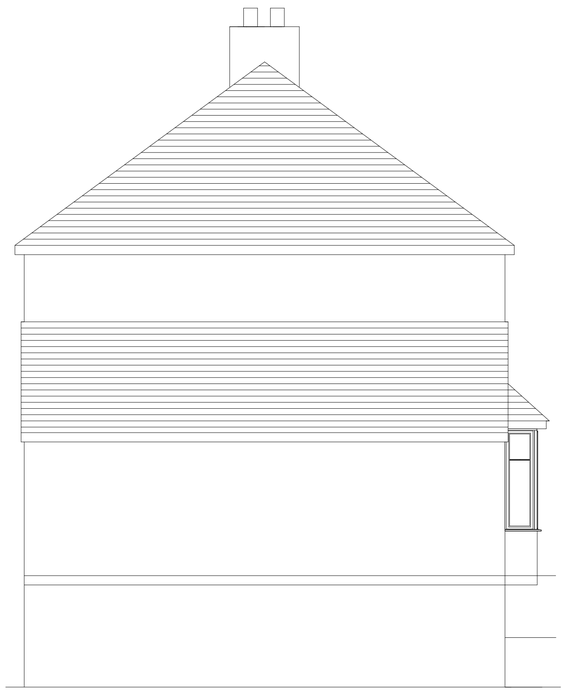

EXISTING SIDE ELEVATION



EXISTING REAR ELEVATION

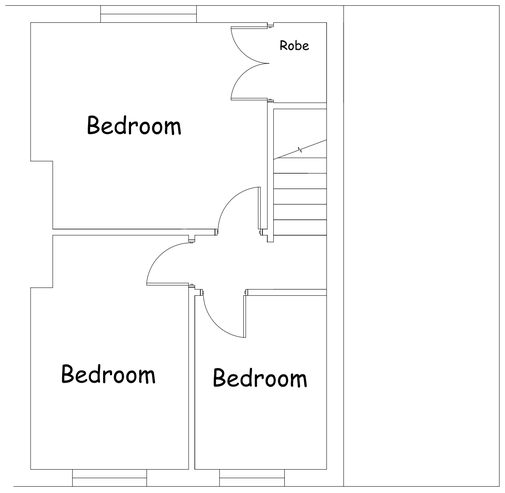

EXISTING FIRST FLOOR PLAN

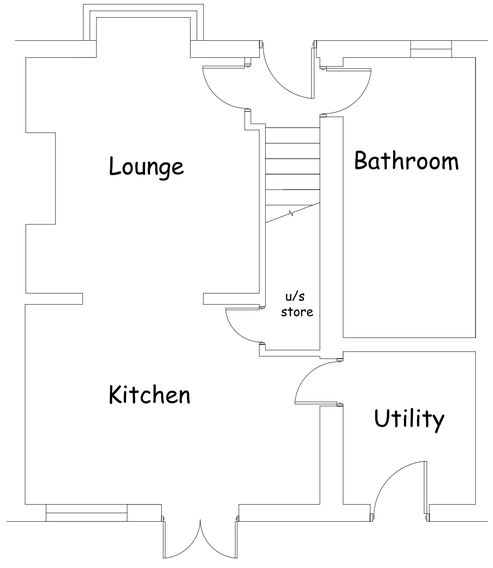

EXISTING GROUND FLOOR PLAN

Philip Kelsall Associates
Architectural & Building Consultants
CBuildE
chartered building engineer
Manorial House
5 Woodcock Lane Mow Cop ST7 3NG
Tel : 01782 698516
Mob : 07889 364105

e : phil@philipkelsall.co.uk

Project
16 Smithy Lane
Biddulph
Staffordshire
ST8 7EW

Client
Anne Marie Harte

Project: Extensions	Drawing Title: Survey
Date: Dec 2014	Drawing No. SL/16/02
Scale: 1:50 @ A1 Paper	