This drawing has been prepared for the purpose of obtaining Planning & Building Regulation Approval only.

The copyright of this drawing is vested in Philip Kelsall Associates and must not be reproduced in any form without written consent



PROPOSED FRONT ELEVATION

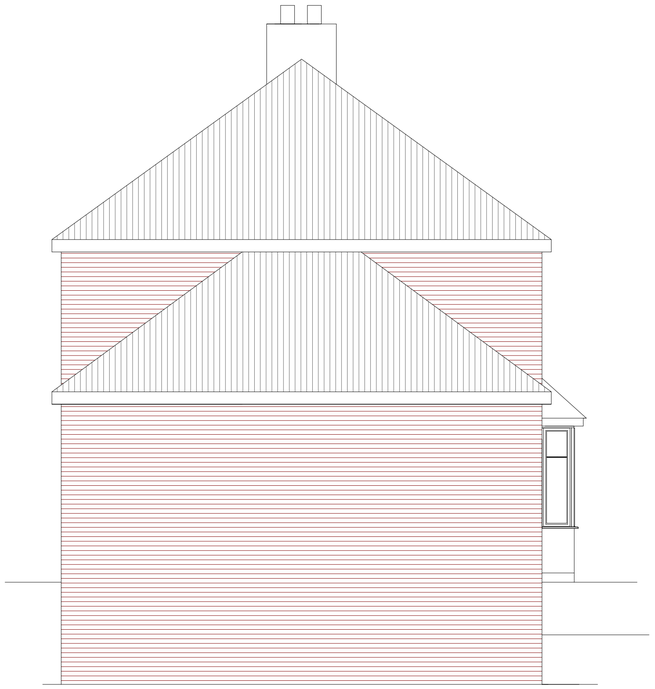

PROPOSED SIDE ELEVATION



PROPOSED REAR ELEVATION

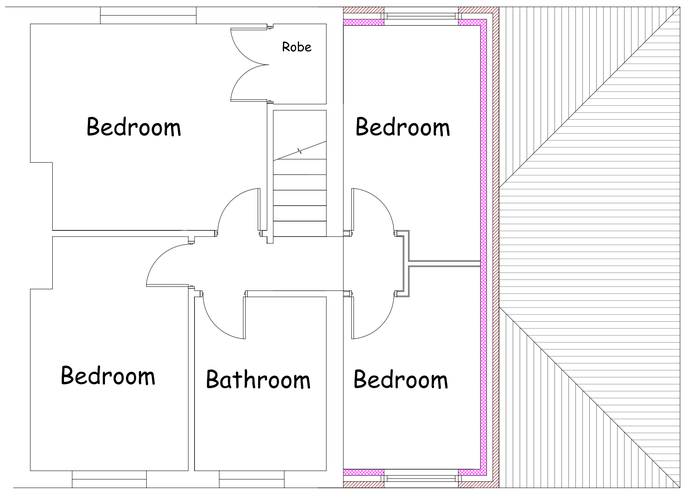

PROPOSED FIRST FLOOR PLAN

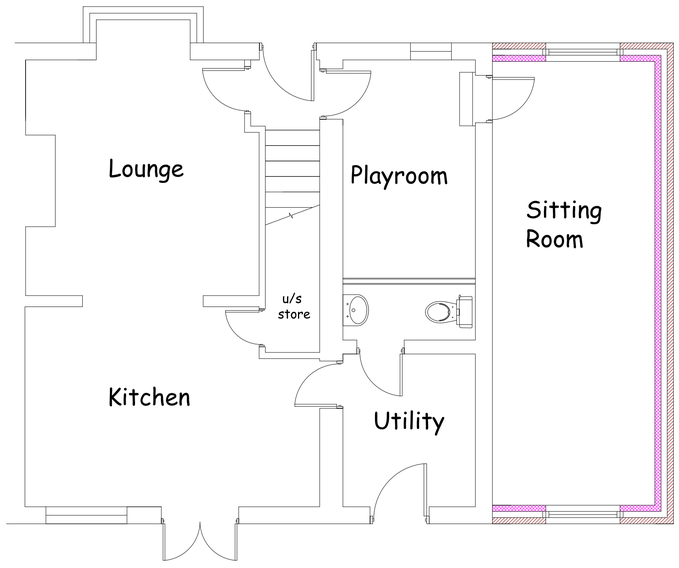

PROPOSED GROUND FLOOR PLAN

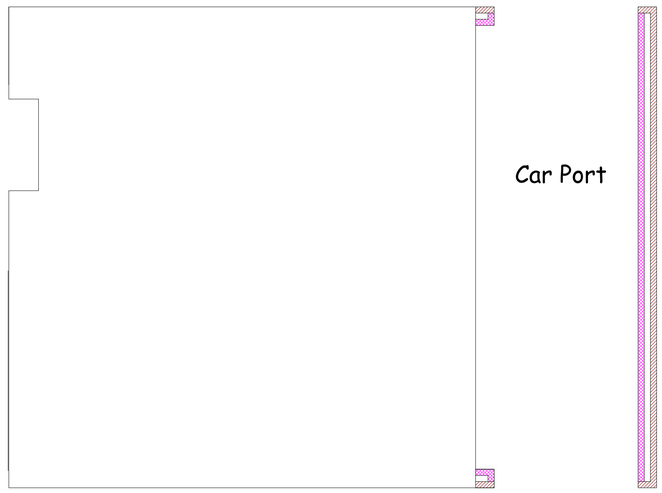

PROPOSED LOWER GROUND FLOOR PLAN

Philip Kelsall Associates
Architectural & Building Consultants
CBuildE chartered building engineer
Manorial House
5 Woodcock Lane Mow Cop ST7 3NG
Tel : 01782 698516
Mob : 07889 364105
e : phil@philipkelsall.co.uk

Project
16 Smithy Lane
Biddulph
Staffordshire
ST8 7EW

Client
Anne Marie Harte

Project: Extensions	Drawing Title: Proposals
Date: Dec 2014	Drawing No. SL/16/03
Scale: 1:50 @ A1 Paper	