

Section B - B

Scale 1 : 100

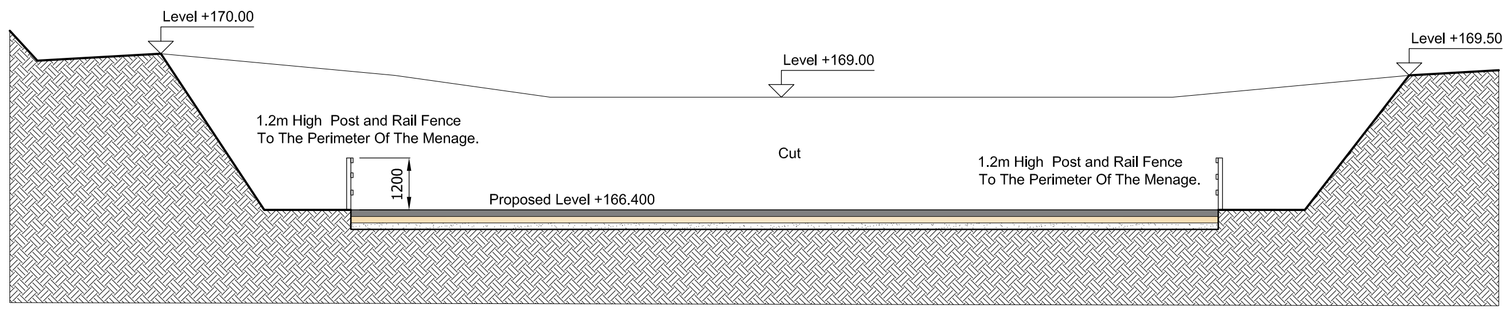

Section A - A

Scale 1 : 100

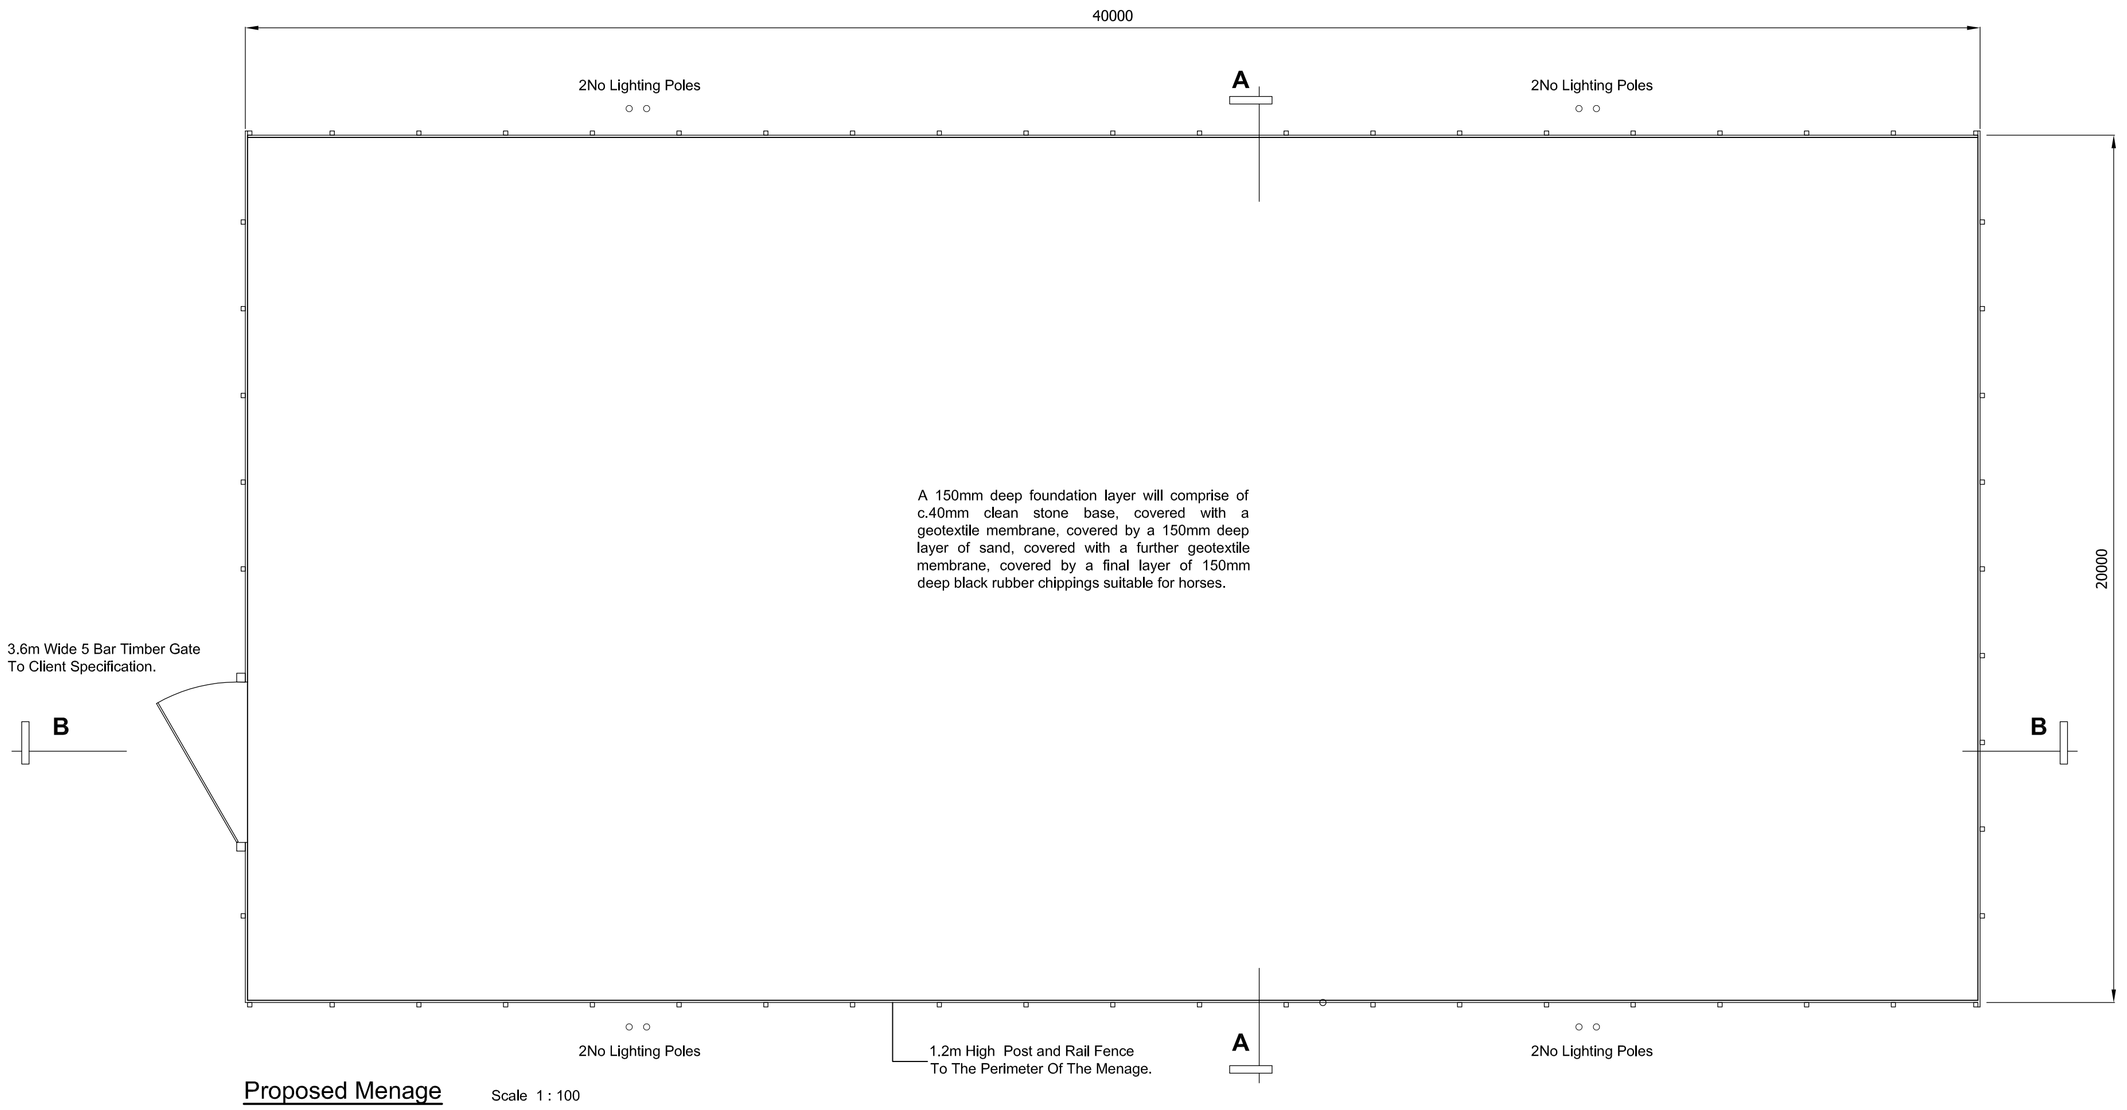

Proposed Menage

Scale 1 : 100

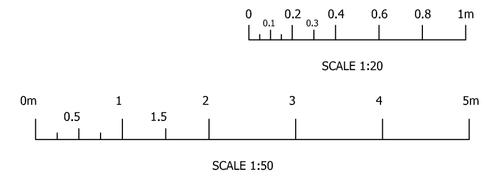

Rev.	Revision Description	Drn			Date
A	Lighting Poles Added To Plan	AJS			21-05-2016

A.J.S.
Structural Design
62 Carter Street
Uttoxeter
Staffs. ST14 8EU
Tel: 01889 568056
Fax: 01889 569805

Client:

Mr & Mrs Bullock
Rock Cottage
Cheadle Road , Alton

Title:

Proposed Menage

Drawn by:	Date:	Index No.:
MP	April 2016	

Scales:

As Shown Paper Size A1

Drawing No:	Revision
A2624-001	A