Survey area of land
requested by land owner.

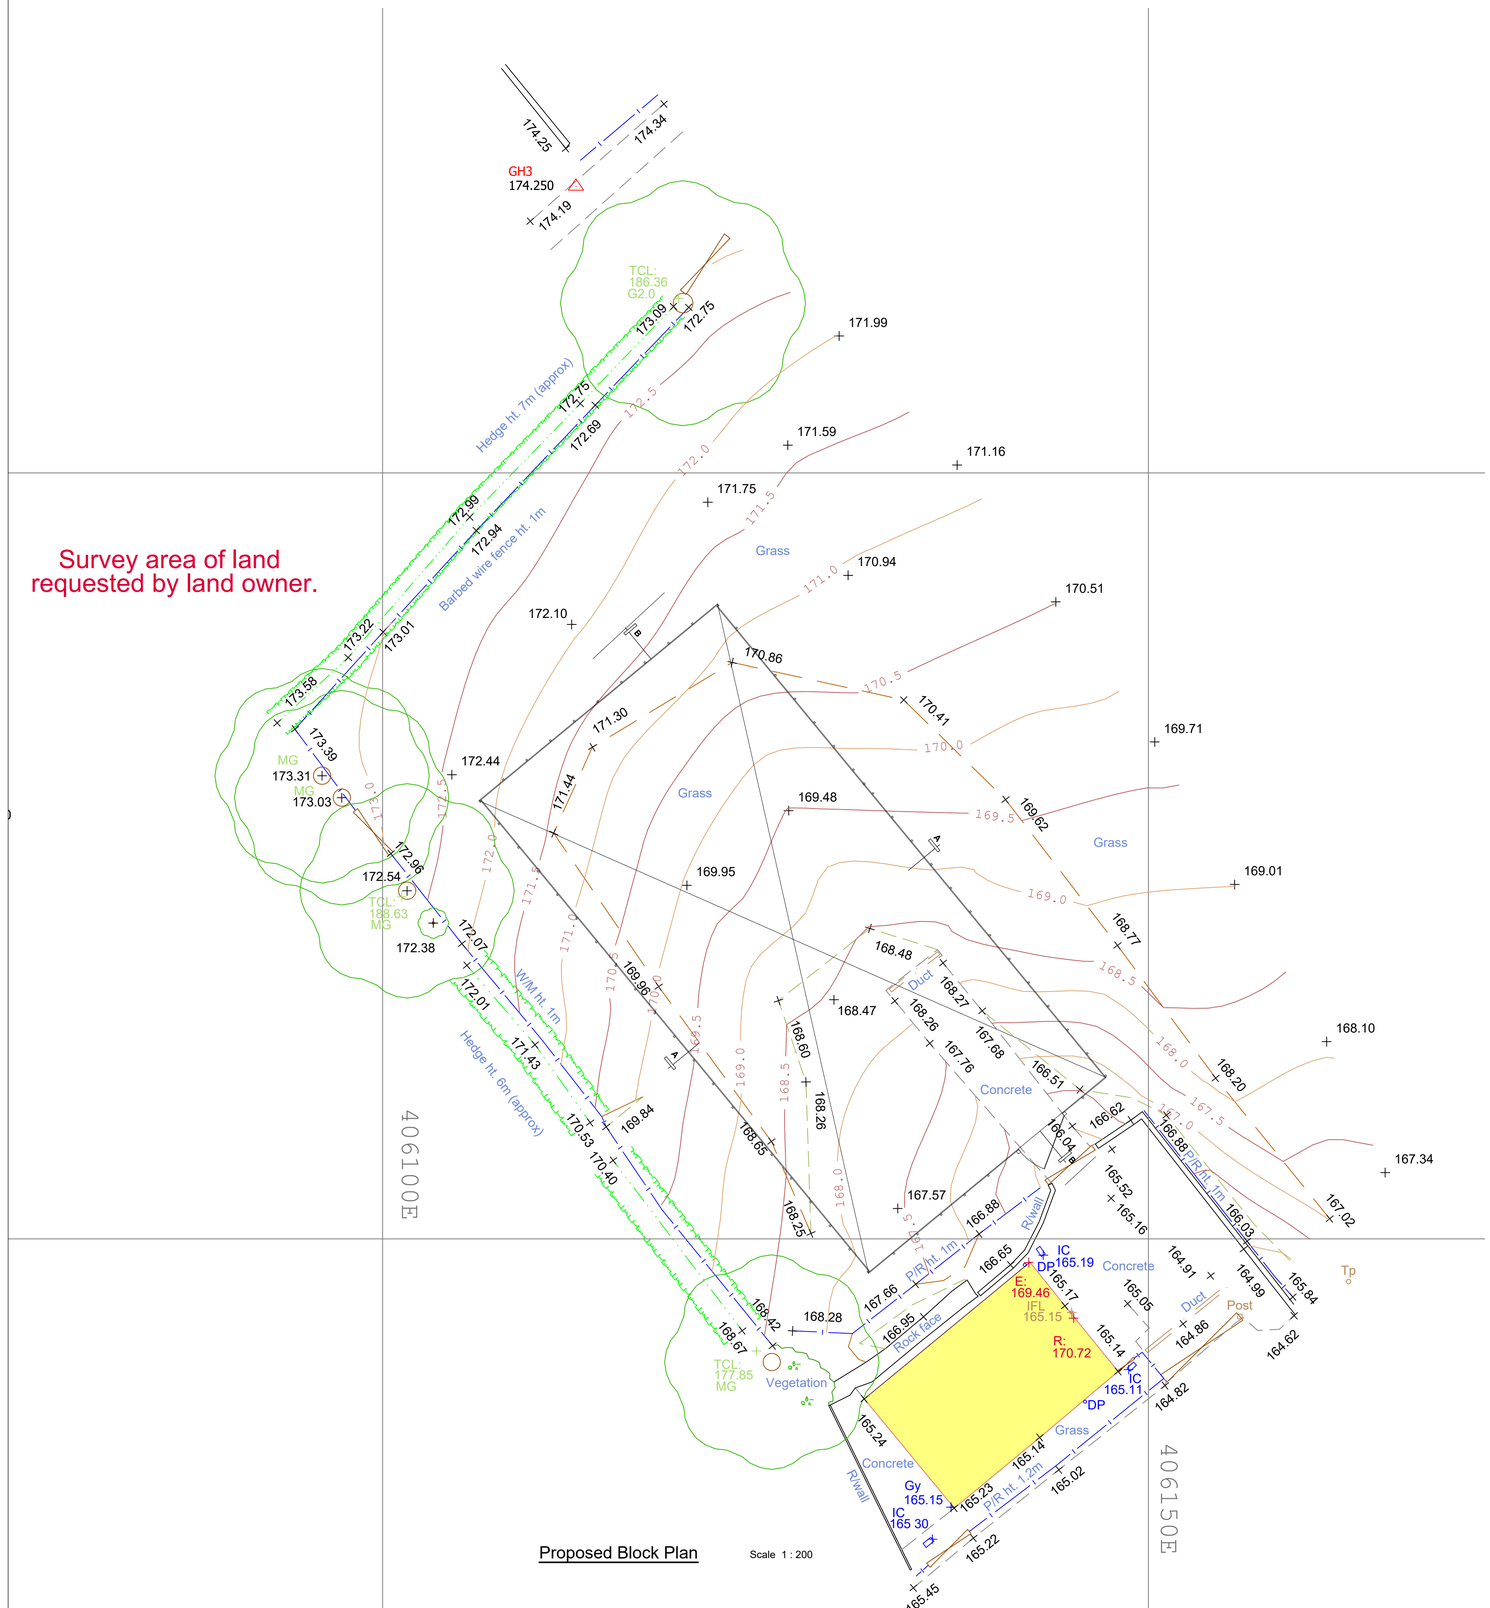

Proposed Block Plan

Scale 1 : 200

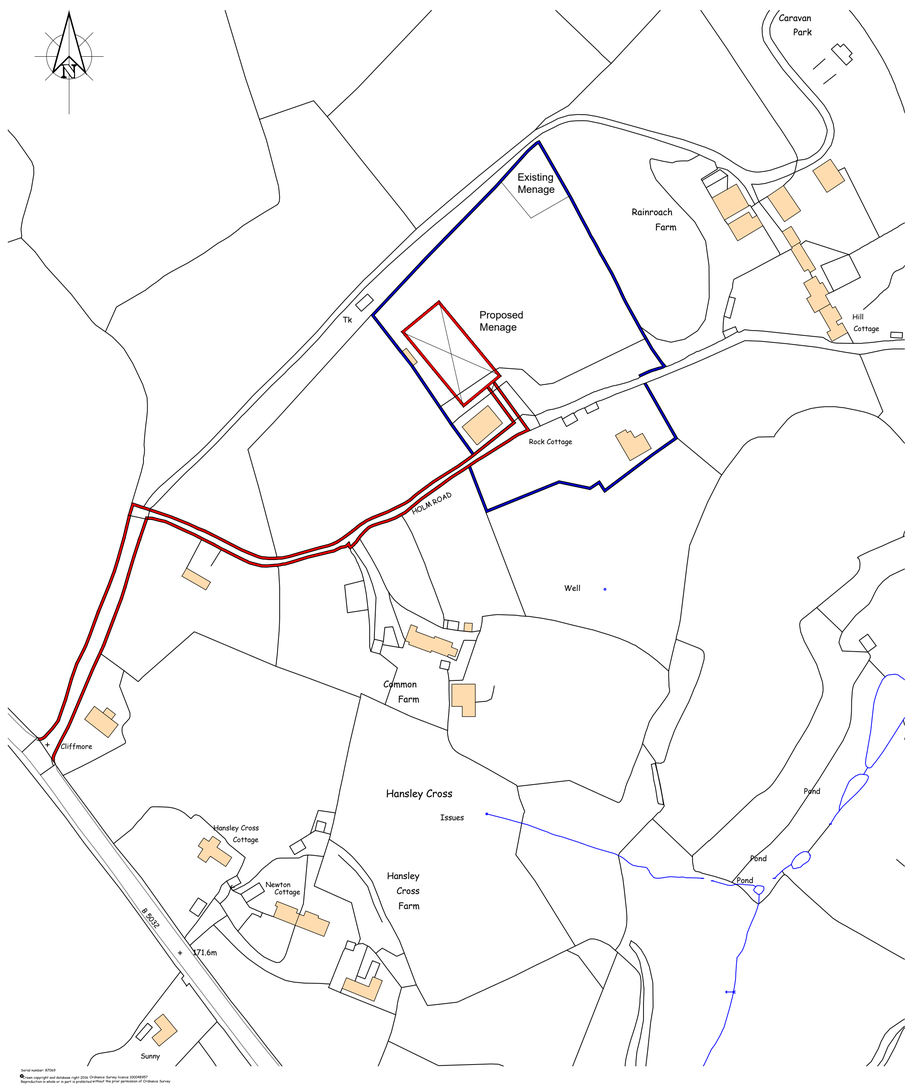

Location Plan

Scale 1 : 1250

Rev.	Revision Description	Drn			Date
A	Revised following clients comments.	BSAS			11/05/2016

A.J.S.
Structural Design
62 Carter Street
Uttoxeter
Staffs. ST14 8EU
Tel: 01889 568056
Fax: 01889 569805

Client:

Mr & Mrs Bullock
Rock Cottage
Cheadle Road , Alton

Title:

Proposed Menage Location & Block Plan

Drawn by:	Date:	Index No.:
MP	April 2016	

Scales:

As Shown Paper Size A1

Drawing No:	Revision
A2624-002	A

0 0.1 0.2 0.3 0.4 0.6 0.8 1m
SCALE 1:20

0m 0.5 1 1.5 2 3 4 5m
SCALE 1:50