Plot 1 and 2

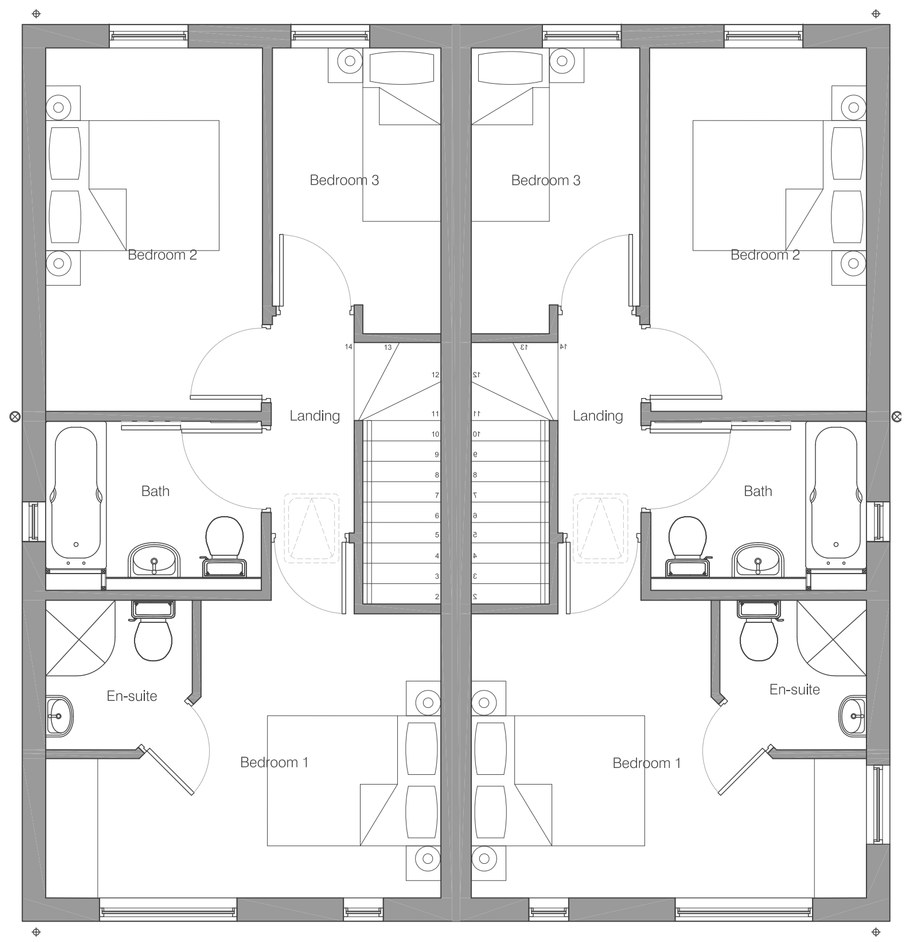

First Floor Plan
Area 44.7m2



Front Elevation



Side Elevation

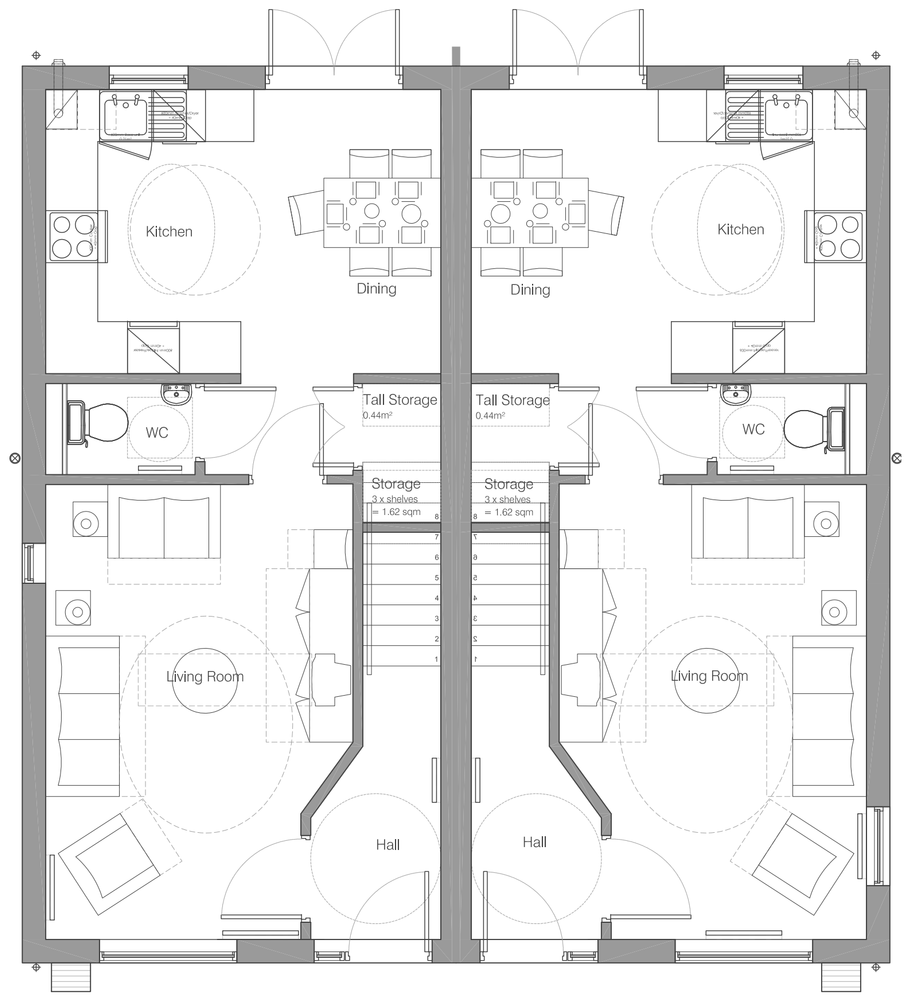

Ground Floor Plan
Area 44.7m2
GIFA 89.4m2



Rear Elevation

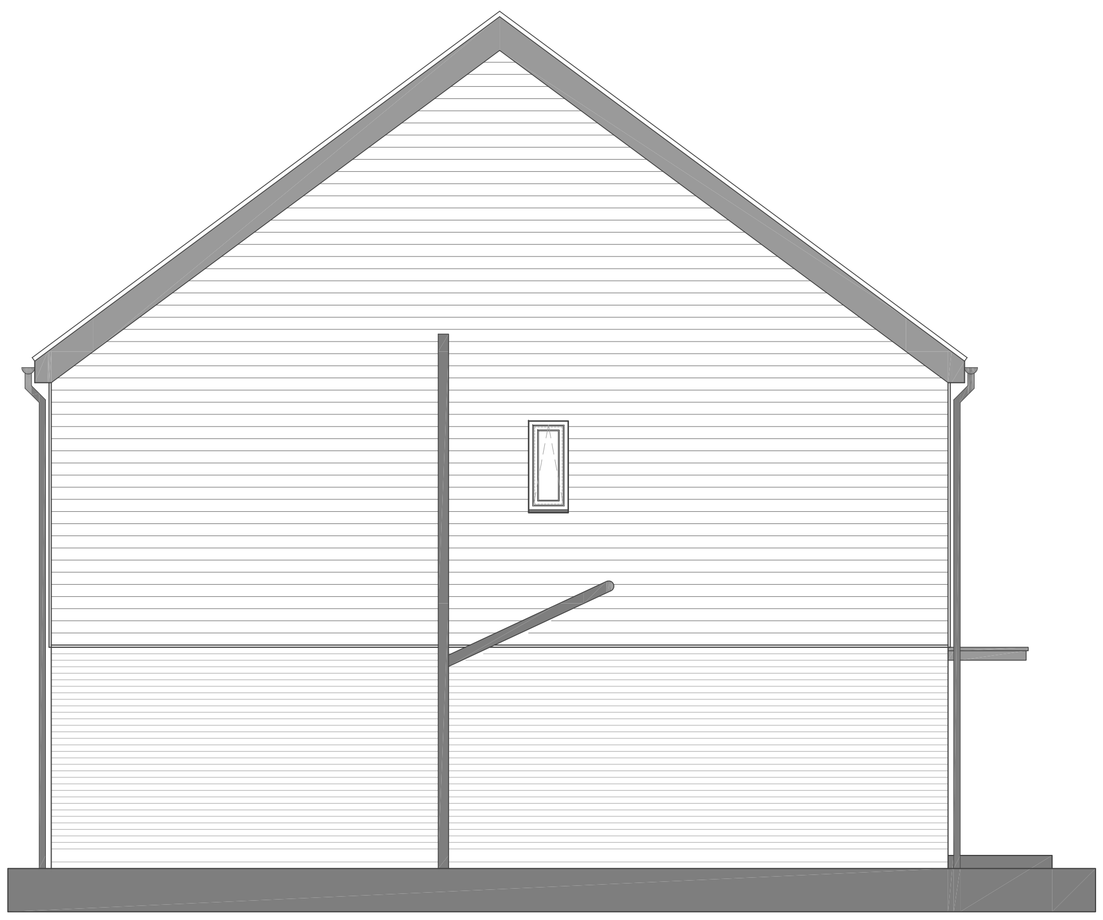

Side Elevation

3B5P Semi-detached Aspect House

Notes

Jennings Design Associates take no responsibility for any dimensions obtained by scaling from this drawing. If no dimension is shown the recipient must ascertain the dimension specifically from the Architect or by site measurement. Supplying this drawing in digital form is solely for convenience and no reliance may be placed on digital data. All data must be checked against hard copy. Dimensions must be checked on site. Any discrepancies must be reported to the Architect immediately. This drawing is copyright of Jennings Design Associates

Rev	Description	Date	By
A	House Type Changed	27.07.16	JH

Jennings Design Associates
Architects

C	Concept	G	Tender
D	Planning	J	Construction
E	Building Regs	L	As Built
F	Production	Sk	Sketch

Architects Designers Project Managers
The Warehouse, Saxon Street, Denton, Manchester M34 3DS
T: 0161 336 5011 F: 0161 320 0512 E: jda@jda-architects.com

Client:
Green Gate Homes (NW) Ltd

Project:
Ashbourne Road, Leek

Scale:	@ original size	Date:	Drawn by:	Checked By:
1:50	A1	27/07/2016	JH	TK

Job Number			Description	Rev
902	A	004	3B5P Aspect	A

Z:\902 - Mount Road, Leek\Drawings\Live\plots\902 A004_3B5P_Asp.dwg

0 500mm Scale 1:50