
Notes

Jennings Design Associates take no responsibility for any dimensions obtained by scaling from this drawing. If no dimension is shown the recipient must ascertain the dimension specifically from the Architect or by site measurement. Supplying this drawing in digital form is solely for convenience and no reliance may be placed on digital data. All data must be checked against hard copy. Dimensions must be checked on site. Any discrepancies must be reported to the Architect immediately. This drawing is copyright of Jennings Design Associates

N

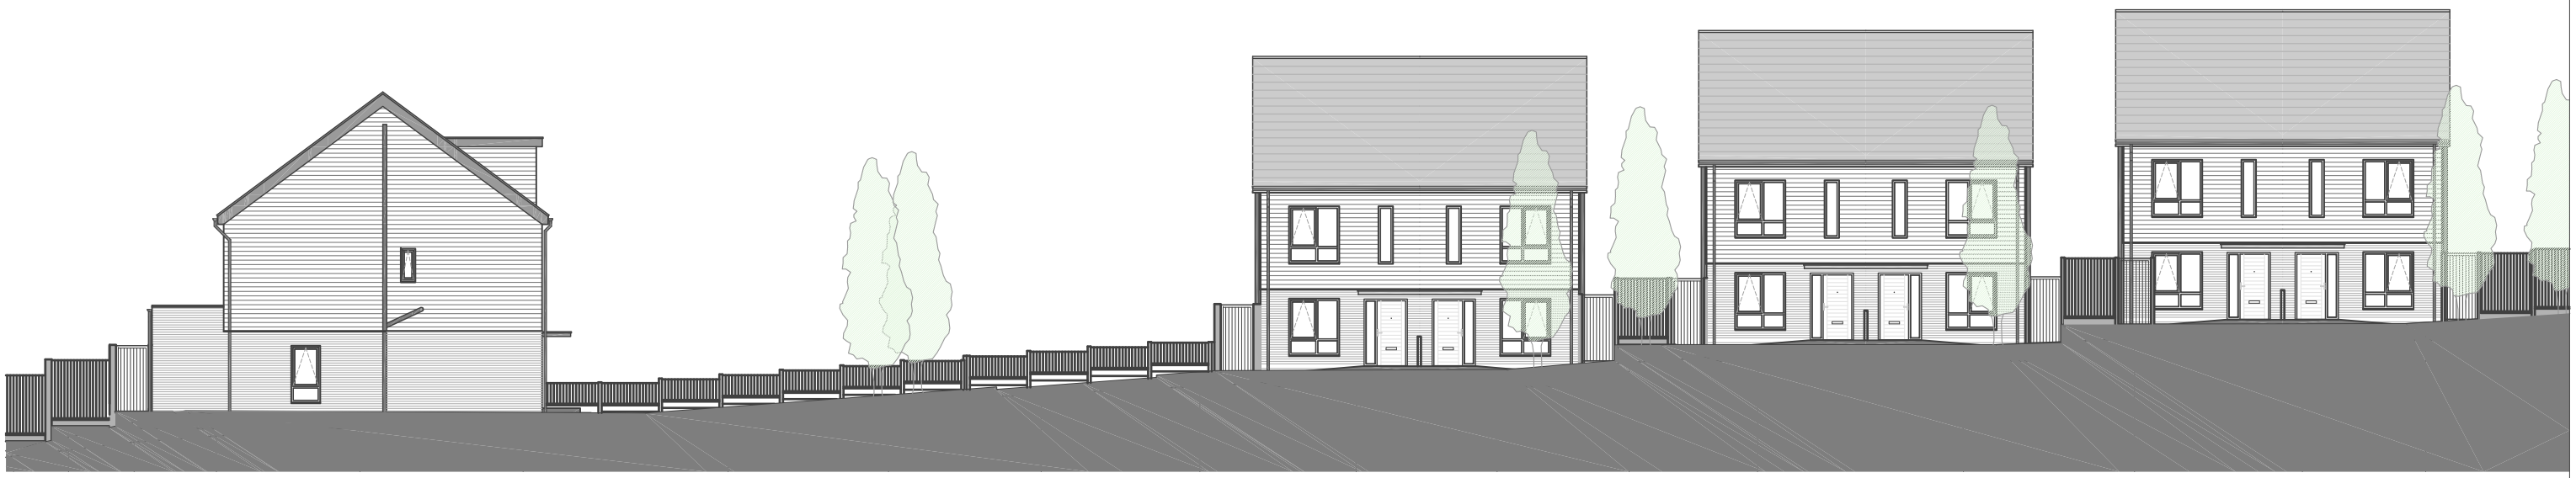

Street Scene A-A



Street Scene B-B



Proposed Site Plan showing sectional lines 1:2000

Rev	Description	Date	By
B	Pavement Extended	08.08.16	JH
A	House type amended	27.07.16	JH

Jennings Design Associates

Architects

C	Concept	G	Tender
D	Planning	J	Construction
E	Building Regs	L	As Built
F	Production	Sk	Sketch

Architects Designers Project Managers

The Warehouse, Saxon Street, Denton, Manchester M34 3DS

T: 0161 336 5011 F: 0161 320 0512 E: jda@jda-architects.com

Client: Green Gate Homes (NW) Ltd

Project: Ashbourne Road, Leek

Scale:	@ original size	Date:	Drawn by:	Checked By:
VAR	A3	17-12-2015	JH	RH

Job Number			Description	Rev
902	A	006	Proposed Street Scene	B

0 2m 4m Scale 1:200

0 20m 40m Scale 1:2000

Z:\902 - Mount Road, Leek\Drawings\Live\plots\902 A006_StreetScene.dwg