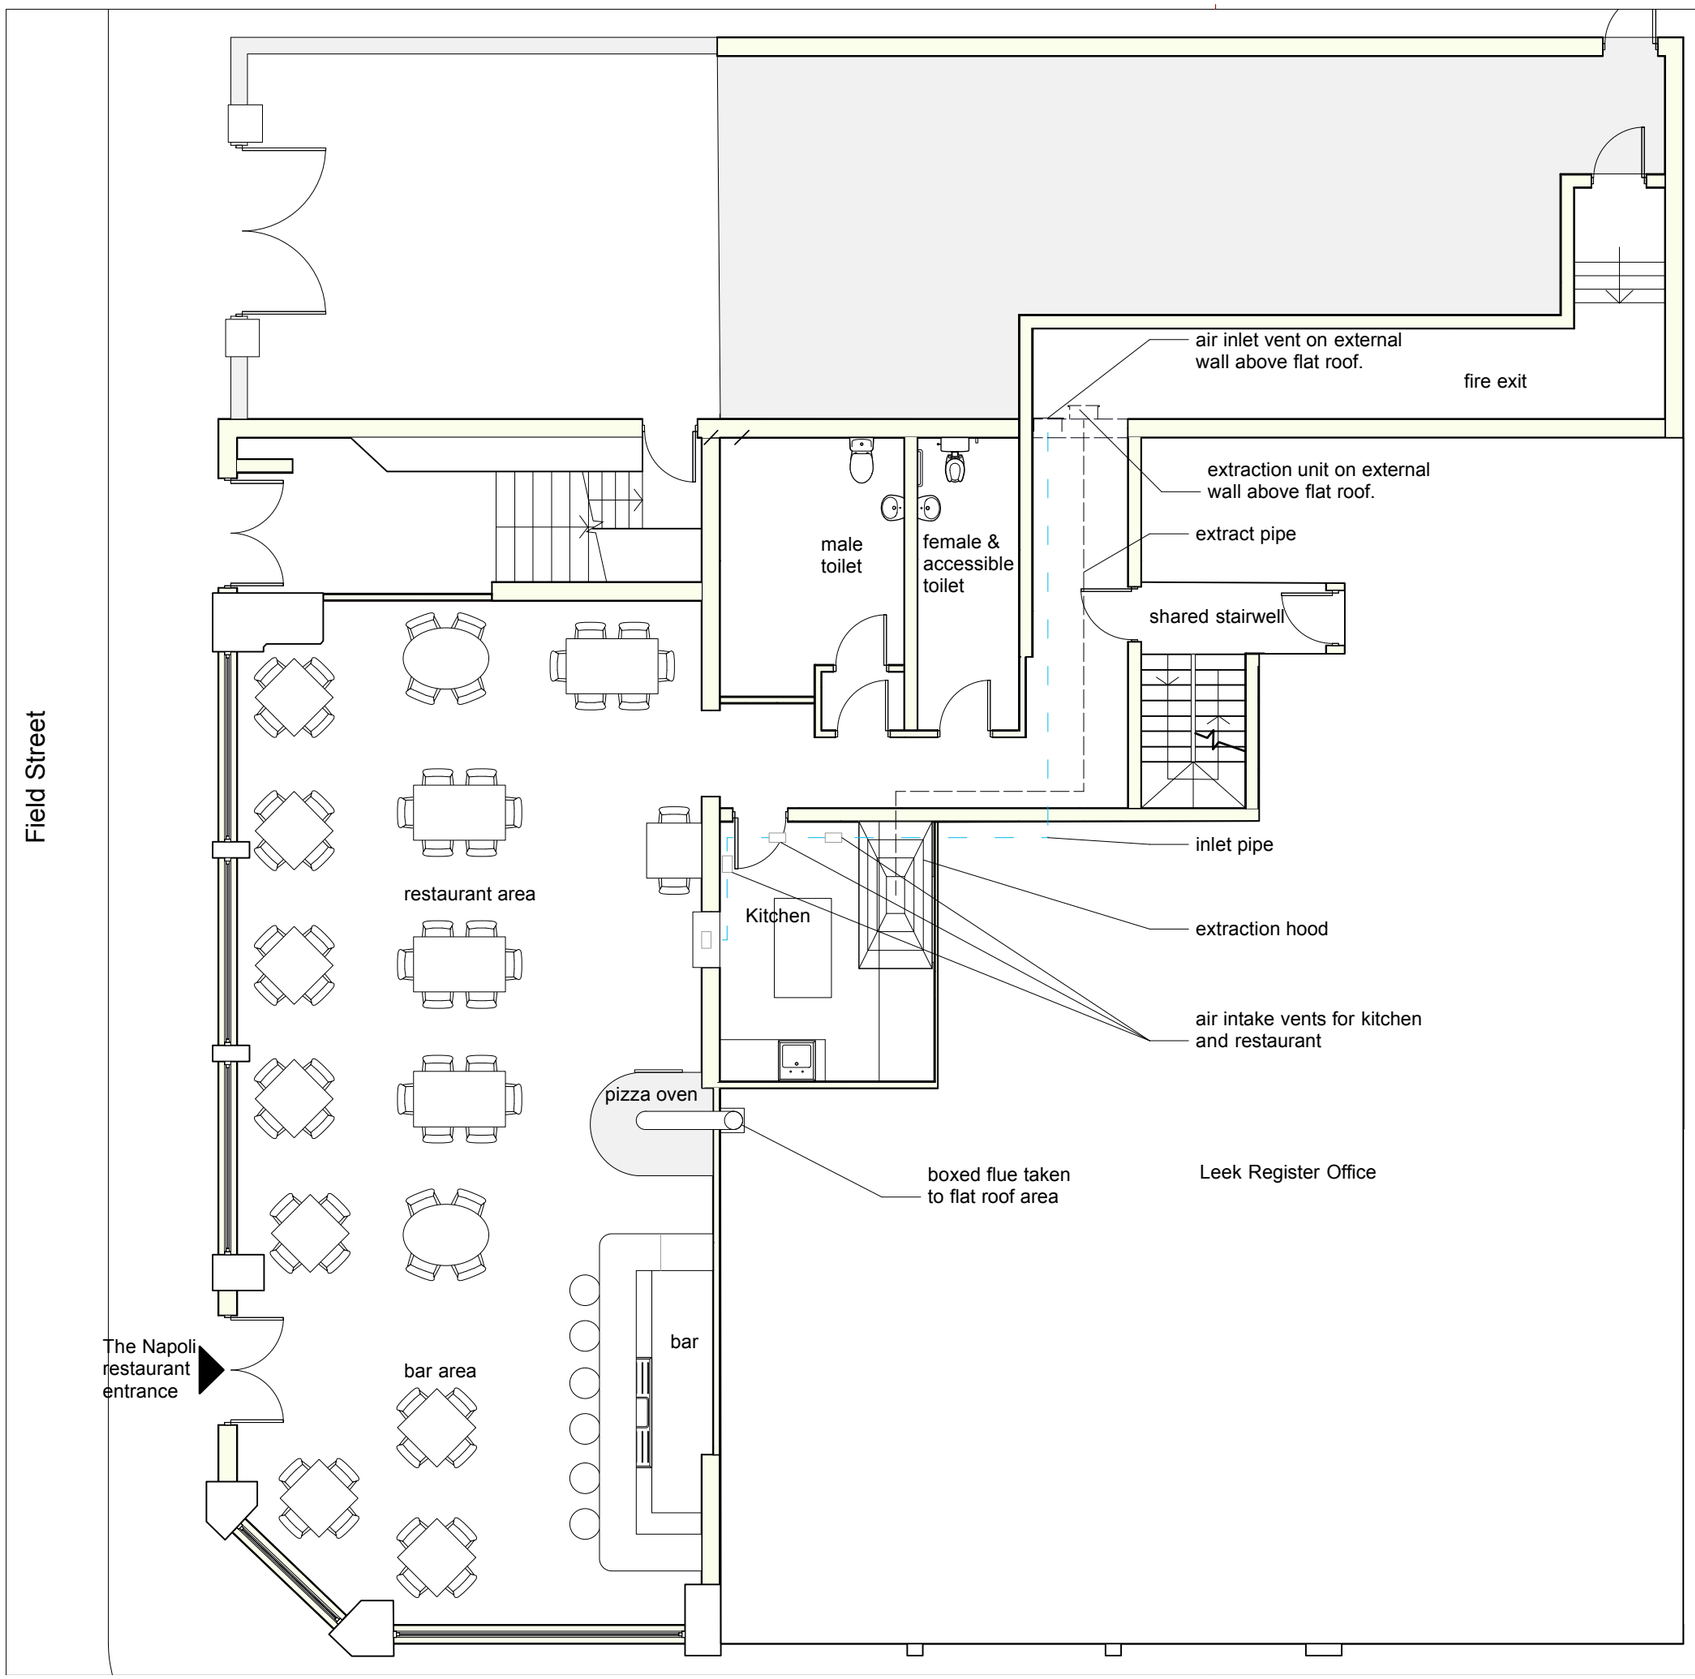


CLIENT: Leon Mailey	ADDRESS: 1 High Street, Leek ST13 5DS		
DWG. NAME: Proposed Ground Floor		DATE: OCT 2012	SCALE: 1:100
DWD. NO.: 15 D 601		SHEET: 9	REV: B