


GROUND FLOOR PLAN

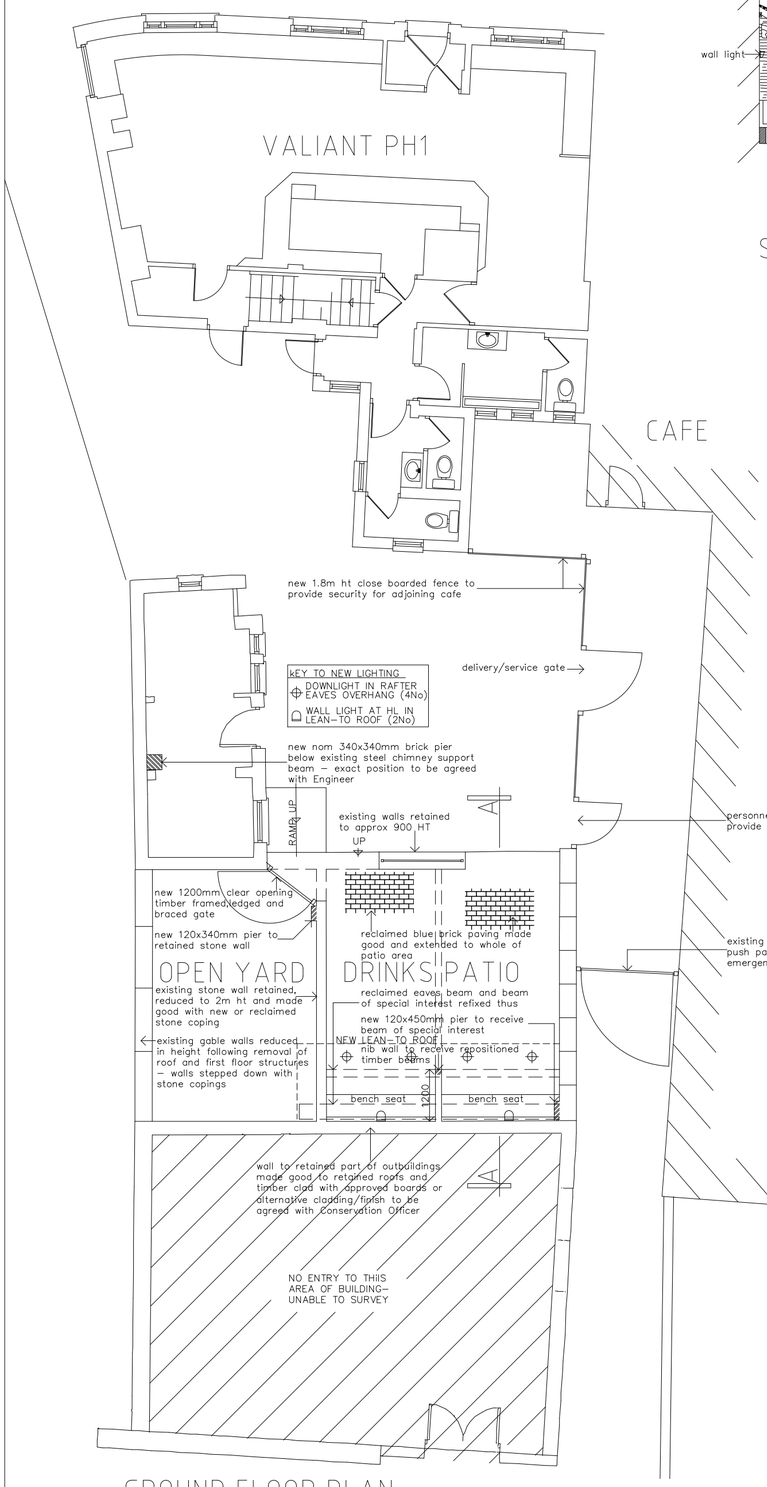


SECTION A-A




FIRST FLOOR PLAN

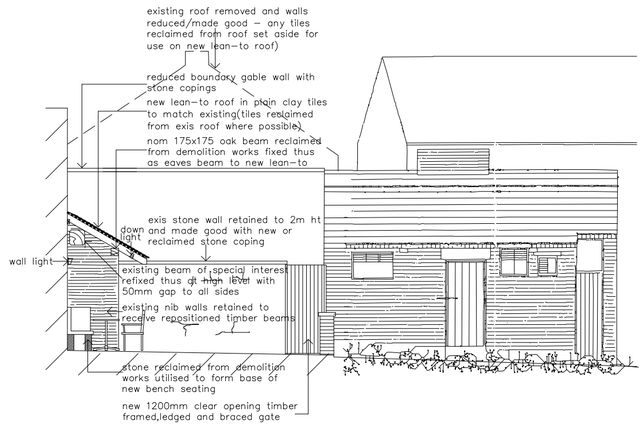


SIDE ELEVATION (EAST)




FRONT ELEVATION (NORTH)

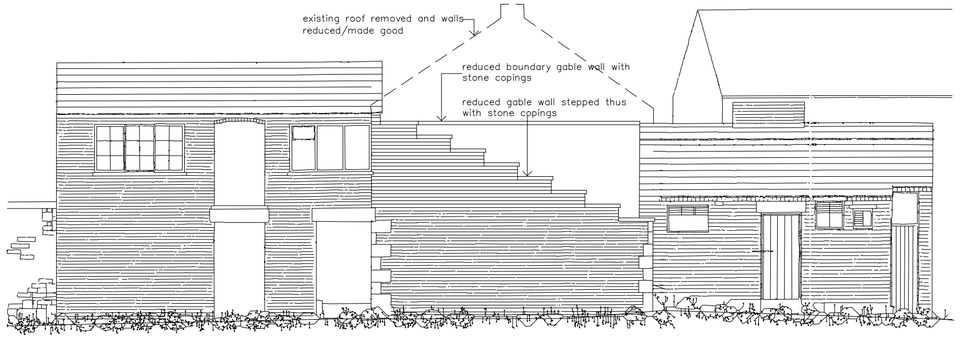

REAR ELEVATION (SOUTH)

**PAUL KOREN LIMITED**
Charter House, Coley Lane,
Little Haywood, Staffordshire, ST18 0UP.
Telephone 01889-882846

CLIENT
MARSTON'S

PROJECT
THE VALIANT PH
3 STANLEY STREET, LEEK
STAFFORDSHIRE, ST13 5HG

DRAWING
REAR OUTBUILDINGS
AS PROPOSED

| DATE | SCALE |
|---|---|
| APRIL 2015 | 1:100@A2 |
| NUMBER | AMENDMENT |
| 0720 - 02 | F |