


Copyright of this drawing is vested in the Architect and it must not be copied or reproduced without consent. Figured dimensions only are to be taken from this drawing. All contractors must visit the site and be responsible for taking and checking all dimensions relative to their work. HUAM Ltd are to be advised of any variation betweeen drawings and site conditions.
DO NOT SCALE OFF THIS DRAWING.....IF IN DOUBT ASK

Rev.	Drawn	Comments	Date

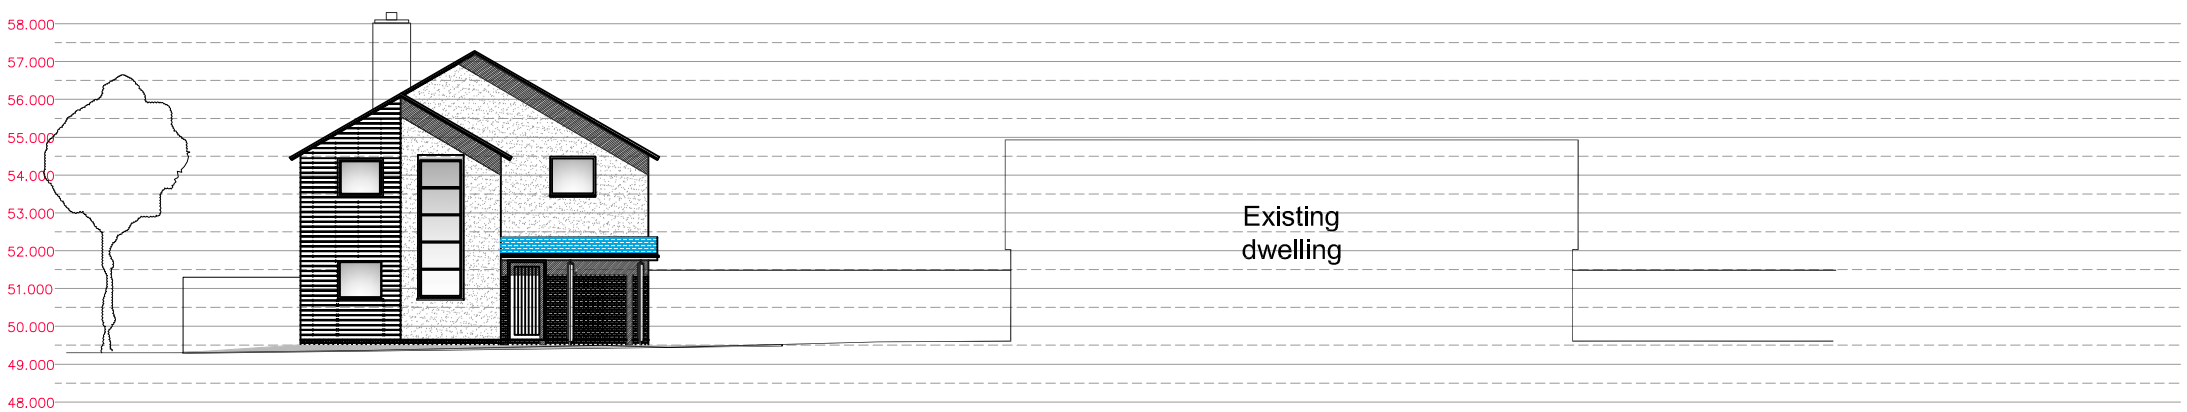


SECTION A-A 1:200

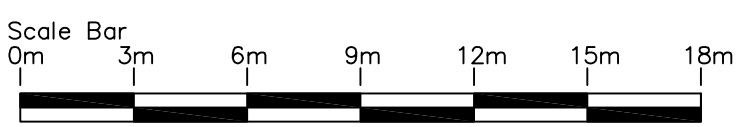

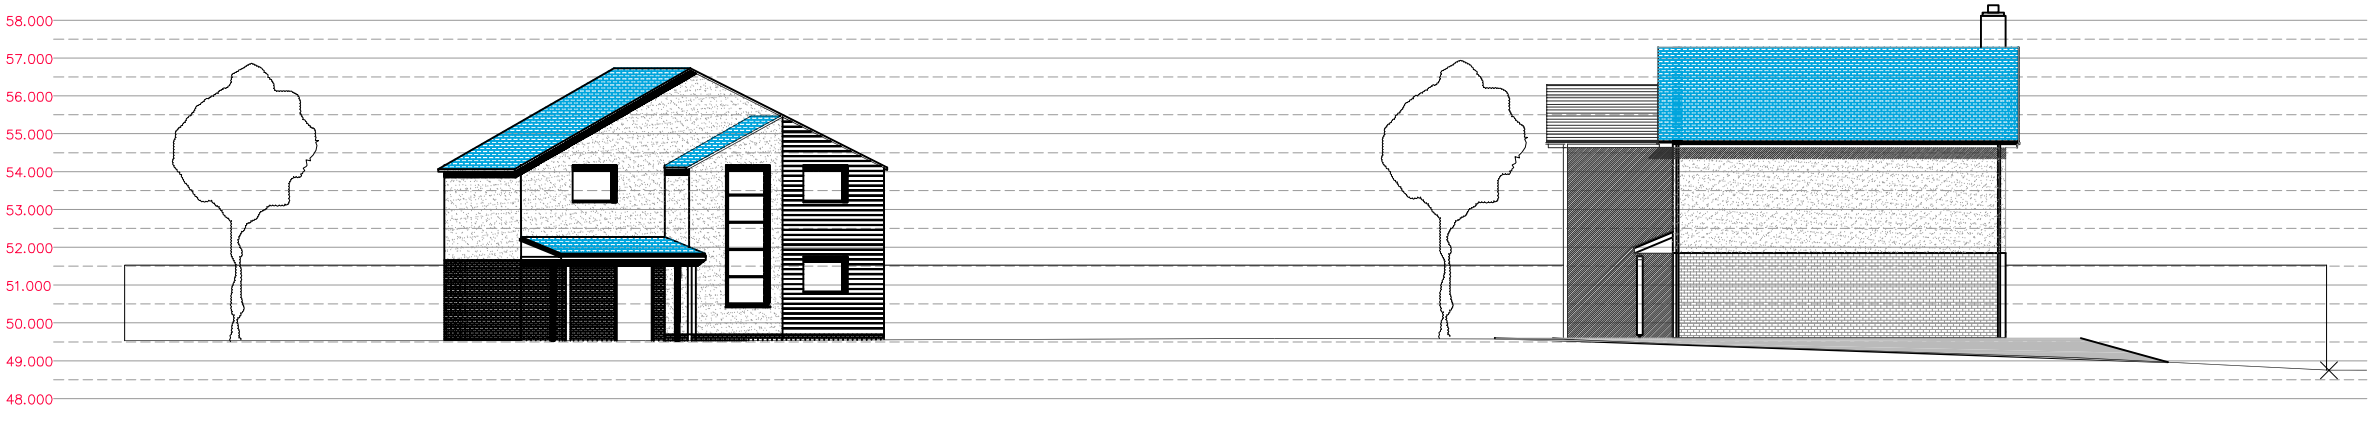

SECTION B-B 1:200

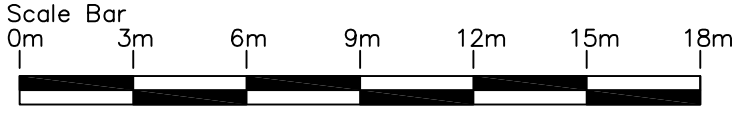

hulmeupright
Suite S31,
Genesis Centre,
North Staffs Business Centre,
Innovation Way,
Stoke on Trent, Staffs, ST6 4BF

Tel: 01782 366185
Email: stoke@hu-arch.co.uk
www.hulmeupright.co.uk

architects cdm co-ordinators

Client
Mr. R. TAVINOR

Project
PROPOSED NEW DWELLING
BROOKSEDGE, CHEADLE

Title
SECTIONAL ELEVATIONS

PLANNING

Status
PLANNING

Date 06.06.16 Drawn GO

Scale @A3 1:200 Checked

Project No M1230 Drawing No. AL[0]02 Rev

File Ref: M:\