
ROB*ert* L **FORD**

private architectural practitioner and rural development consultant

PARKSIDE PARK ROAD LEEK STAFFORDSHIRE ST13 8JT

robjford@btopenworld.com / 01538 398290 / 07969 68 68 86

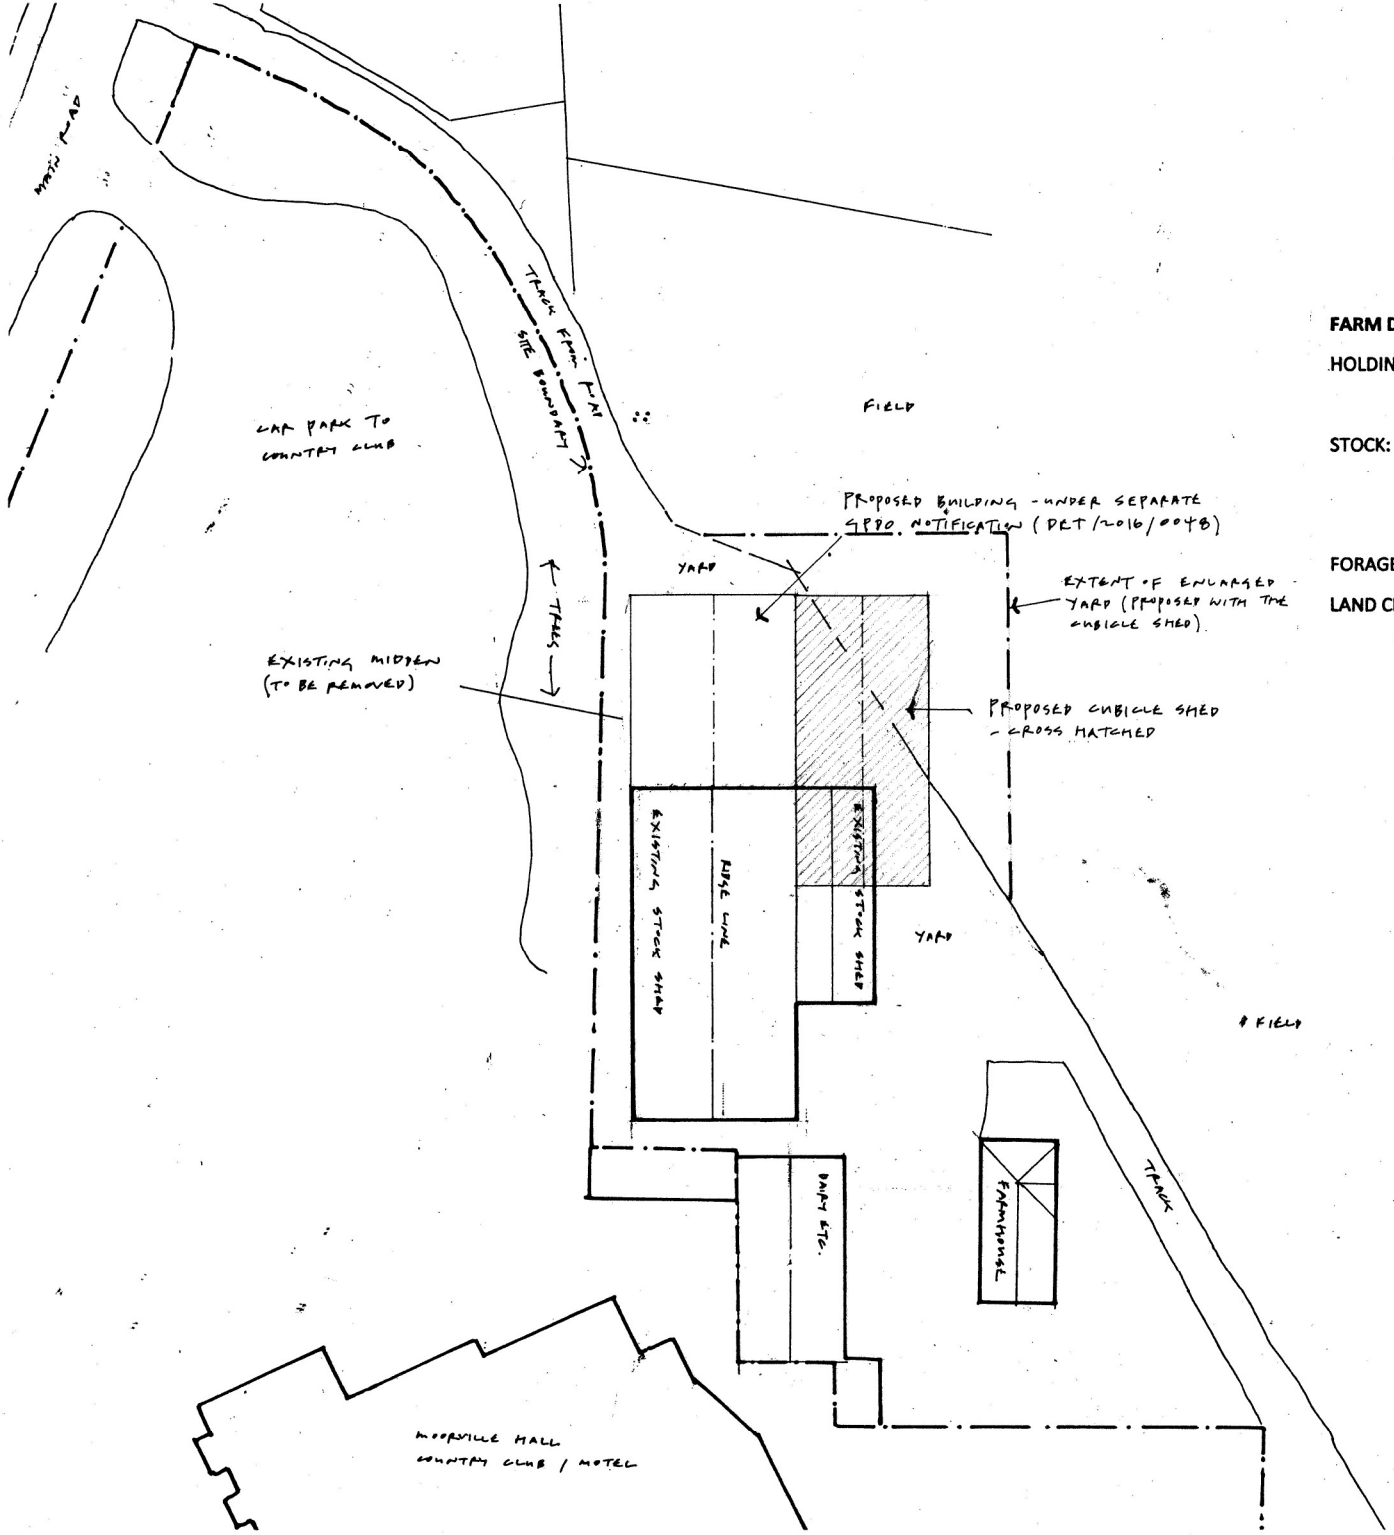


FARM DATA

HOLDING SIZE: 37 Ha

STOCK:	100 plus DAIRY COWS
	35 0 – 6 MONTH STIRKS
	35 6M TO 2 YEARS REPLACEMENT HEIFERS / BEEF X
FORAGE:	50% SELF FOUND / 50% BOUGHT IN

LAND CLASSIFICATION: LFA / NVZ

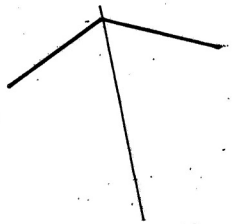

DRAWING NO. **MLC Ag3 02 BLOCK PLAN / FARM DATA** 1:500 @A3

PROPOSED AGRICULTURAL BUILDING (CUBICLE SHED FOR DAIRY COWS)

AT **MOORVILLE HALL FARM** LEEK ROAD CELLARHEAD ST9 0DG

08 2016