
ROBert L **FORD**


private architectural practitioner and rural development consultant

PARKSIDE PARK ROAD LEEK STAFFORDSHIRE ST13 8JT


roblford@btopenworld.com / 01538 398290 / 07969 68 68 86

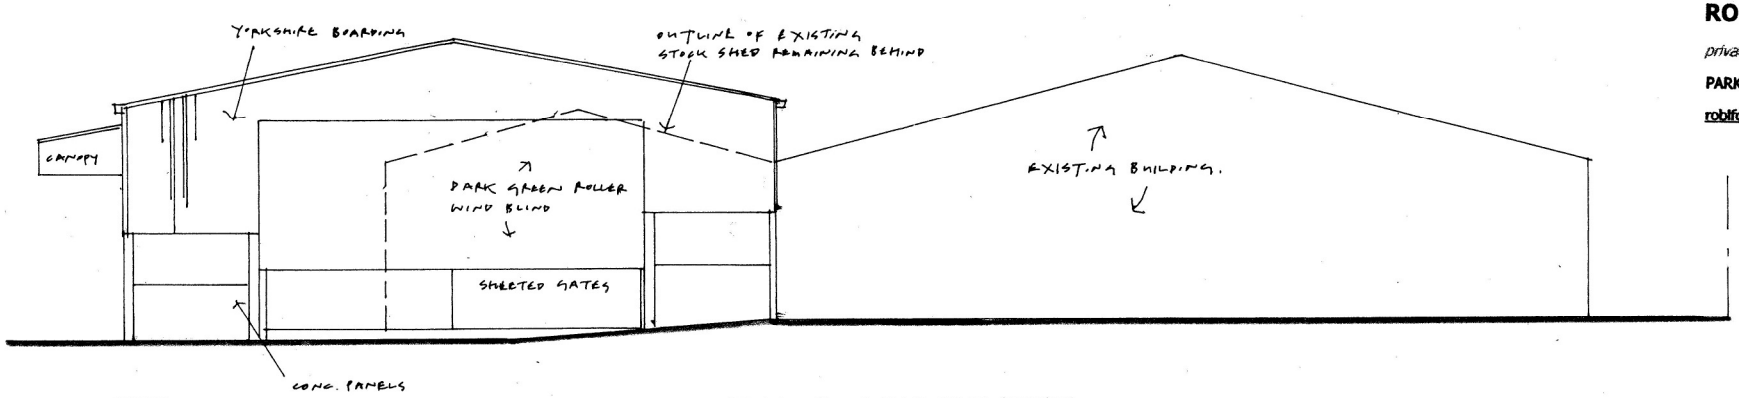

NORTH

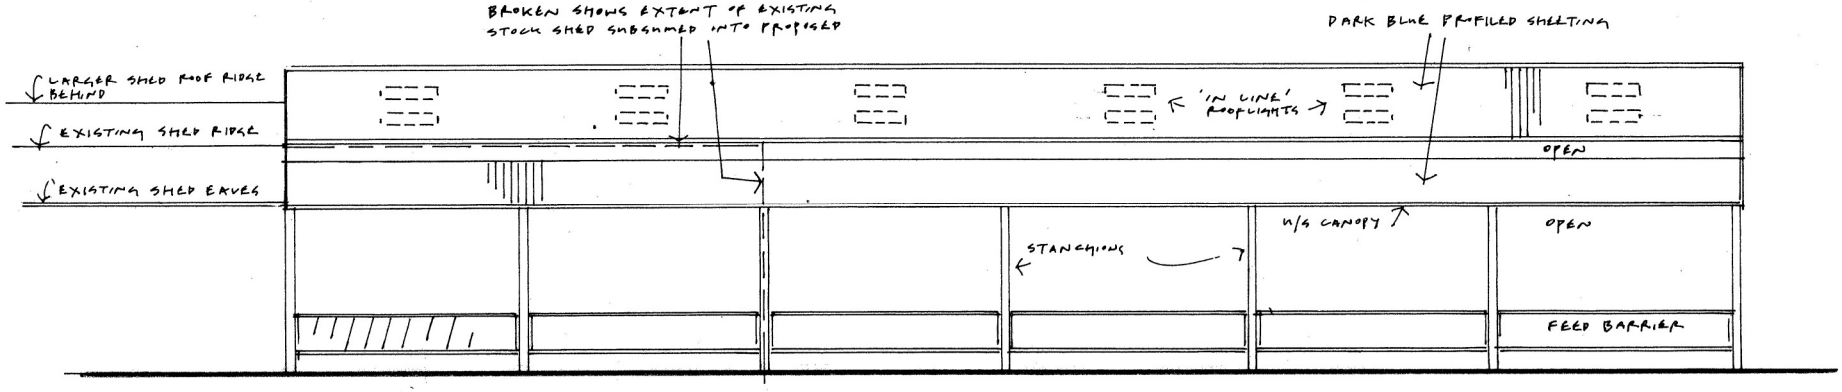


EAST

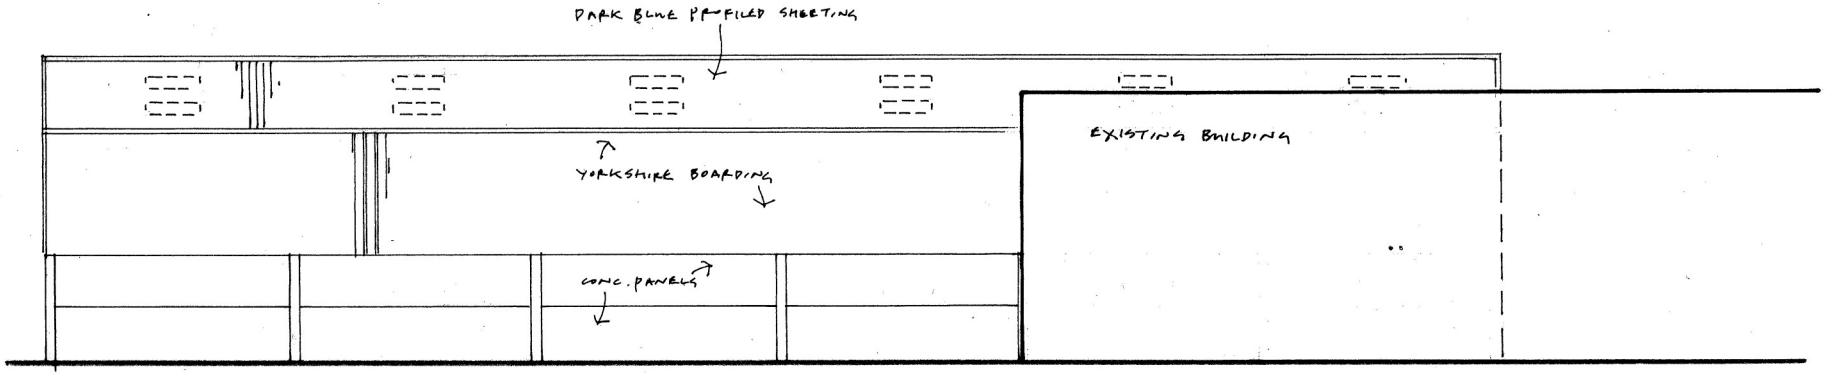

WEST

1 METRE X 5 METRES AT 1:100 SCALE

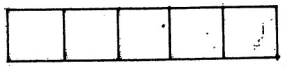

DRAWING NO. **MLC Ag3 04 ELEVATIONS** 1:100 @A3

PROPOSED AGRICULTURAL BUILDING (CUBICLE SHED FOR DAIRY COWS)

AT **MOORVILLE HALL FARM** LEEK ROAD CELLARHEAD ST9 0DG

08 2016