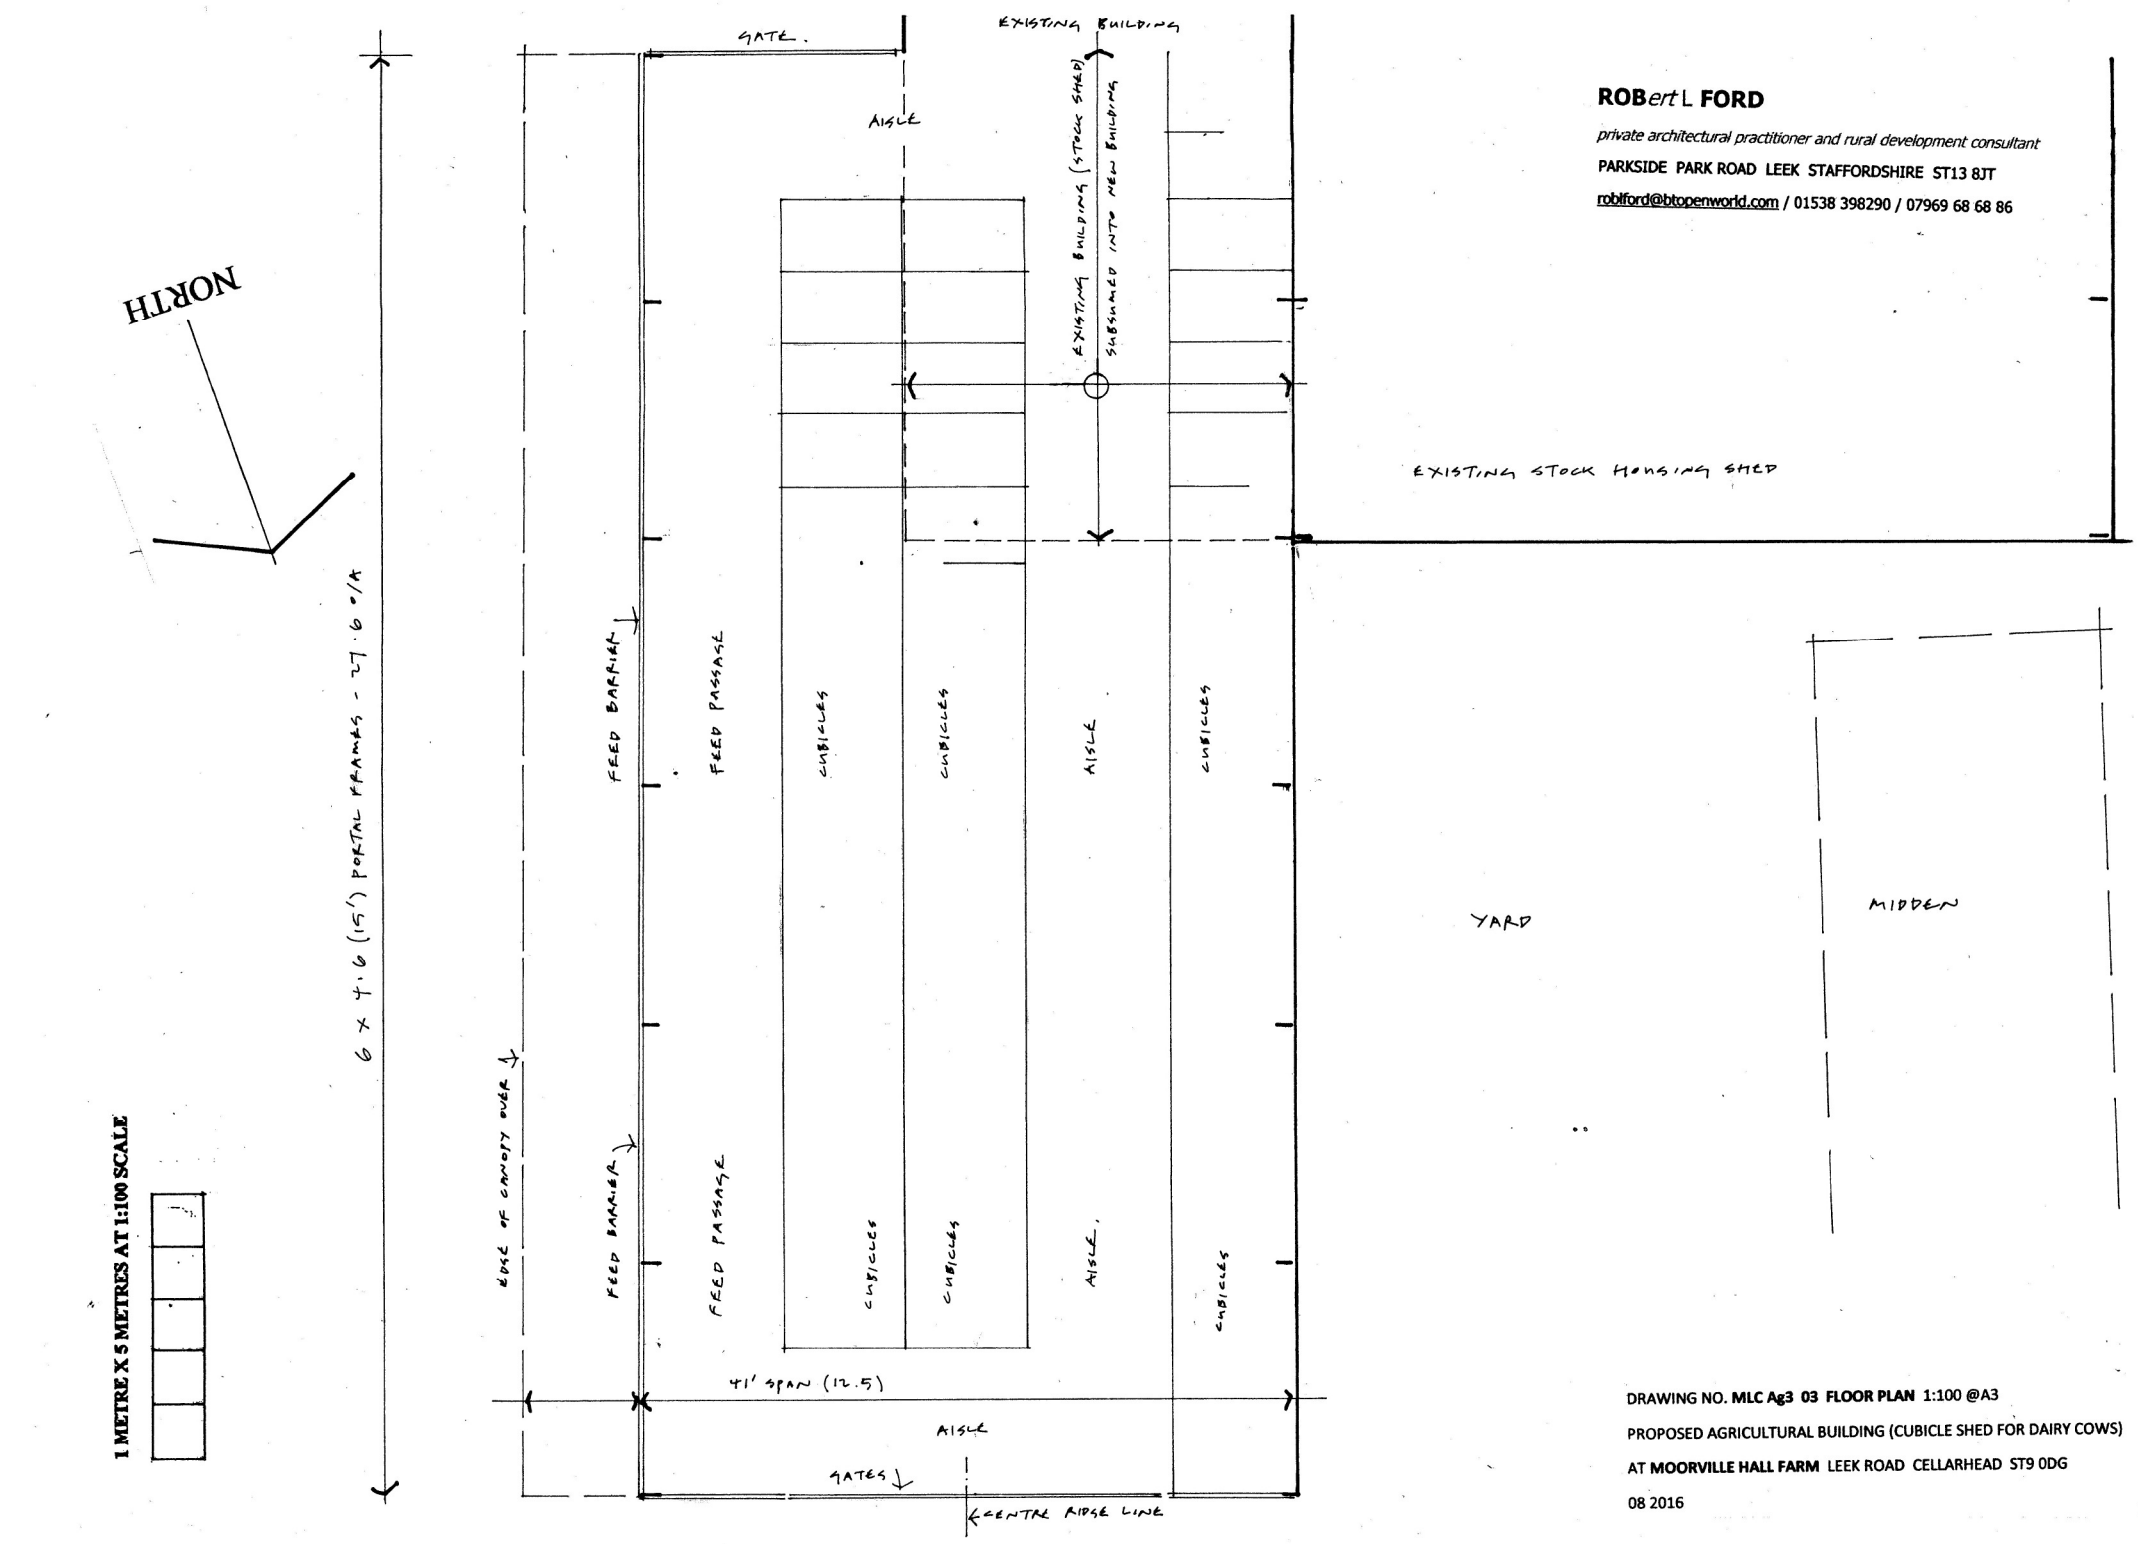



**ROB***ert* L **FORD**

*private architectural practitioner and rural development consultant*

PARKSIDE PARK ROAD LEEK STAFFORDSHIRE ST13 8JT

robiford@btopenworld.com / 01538 398290 / 07969 68 68 86

DRAWING NO. **MLC Ag3 03 FLOOR PLAN** 1:100 @A3

PROPOSED AGRICULTURAL BUILDING (CUBICLE SHED FOR DAIRY COWS)

AT **MOORVILLE HALL FARM** LEEK ROAD CELLARHEAD ST9 0DG

08 2016