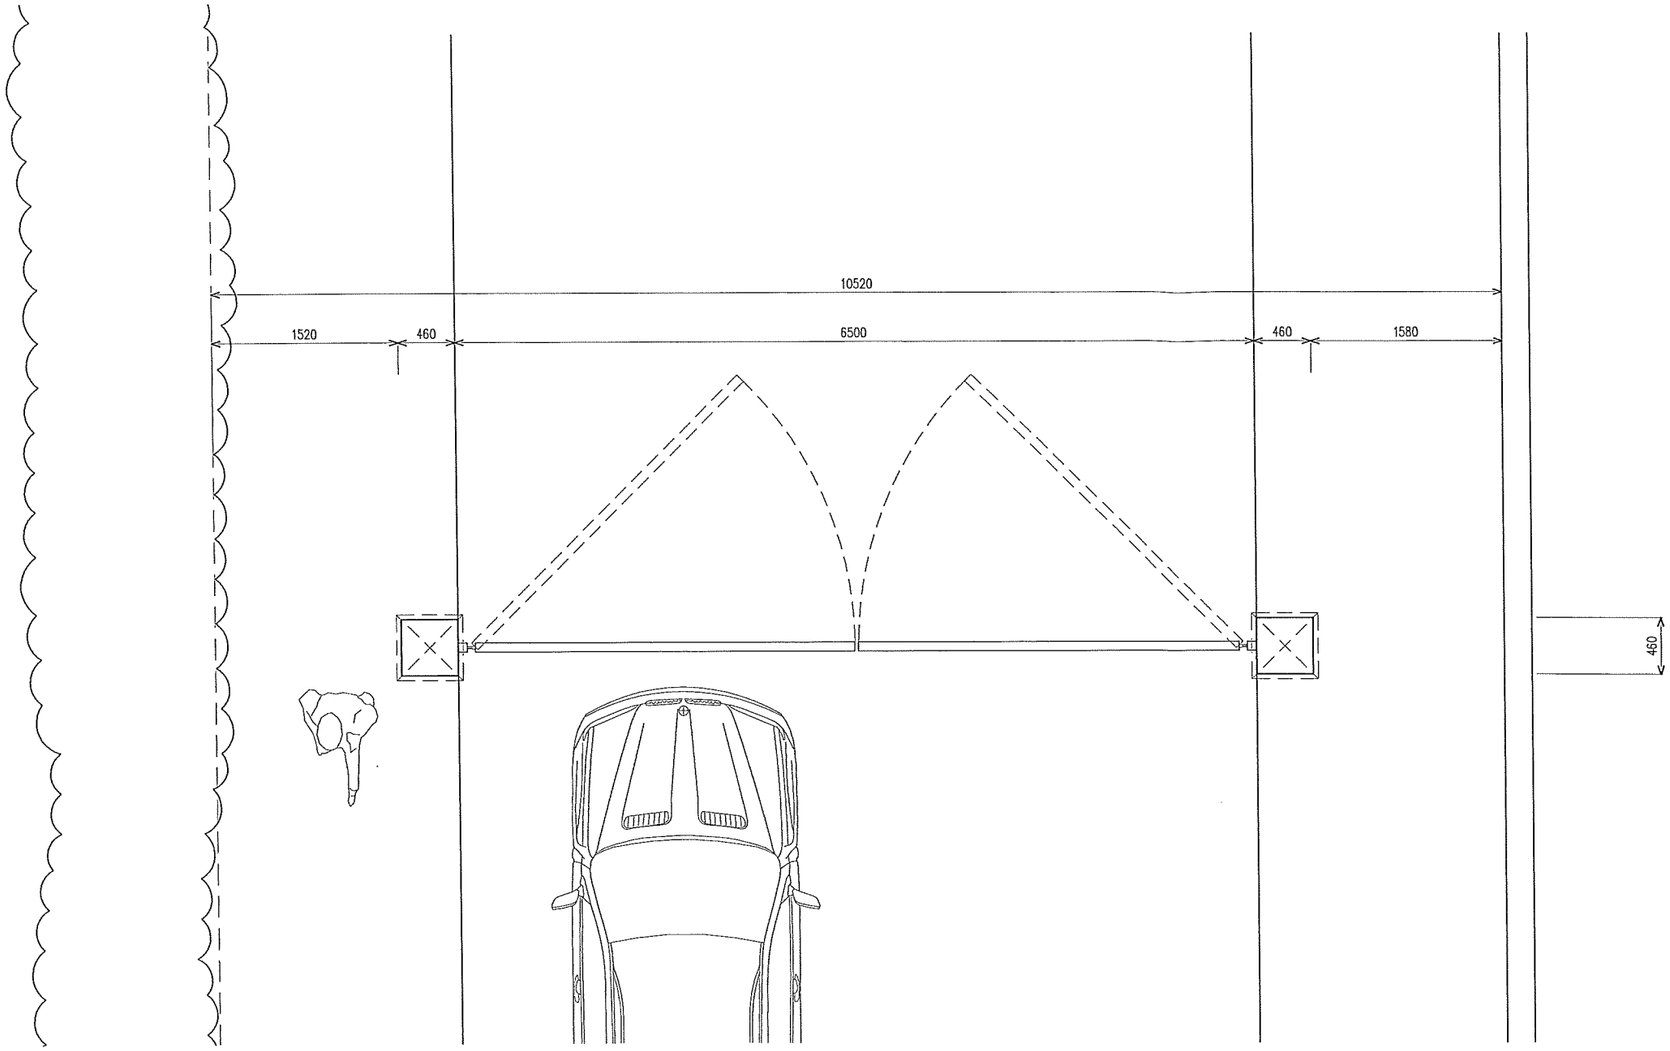

PLAN 1:50

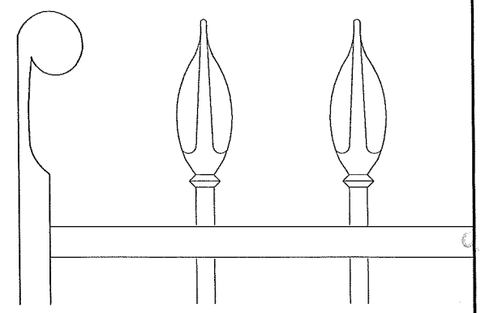

DETAIL 1:5

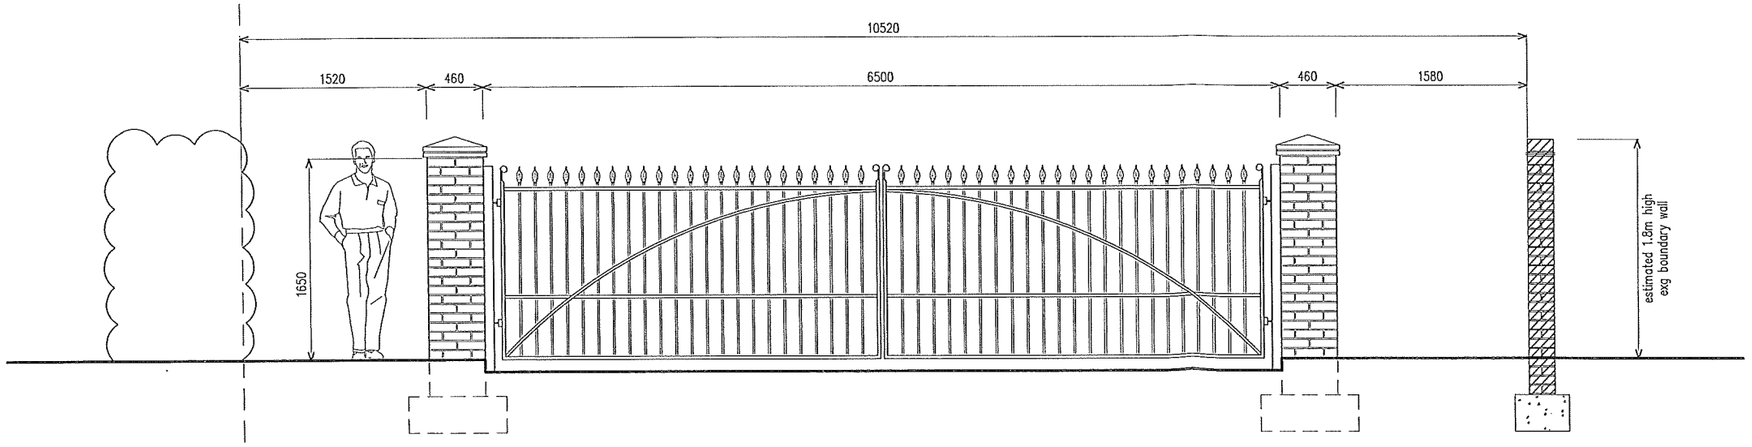

ELEVATION 1:50

Revisions

Project Name:
New Access Gate
Tean Hall Mills Complex
Upper Tean Staffs

Client:
BOVALE Ltd.

Drawing Title:
PLAN 1:50 & ELEVATION 1:50
as proposed

ARROL AND SNELL LTD
ARCHITECTS, SURVEYORS, PLANNING & CONSERVATION CONSULTANTS
ST. MARY'S HALL, ST. MARY'S COURT, SHREWSBURY SY1 1EG
tel: 01743 241111 fax: 01743 241142 email: studio@arrolandsnell.co.uk

Scale:	Date:	
1:50 , 1:50 @ A3	22.04.2010	
Drawn by:	Drawing No:	Rev:
DVR	779 / 03 / 103	B